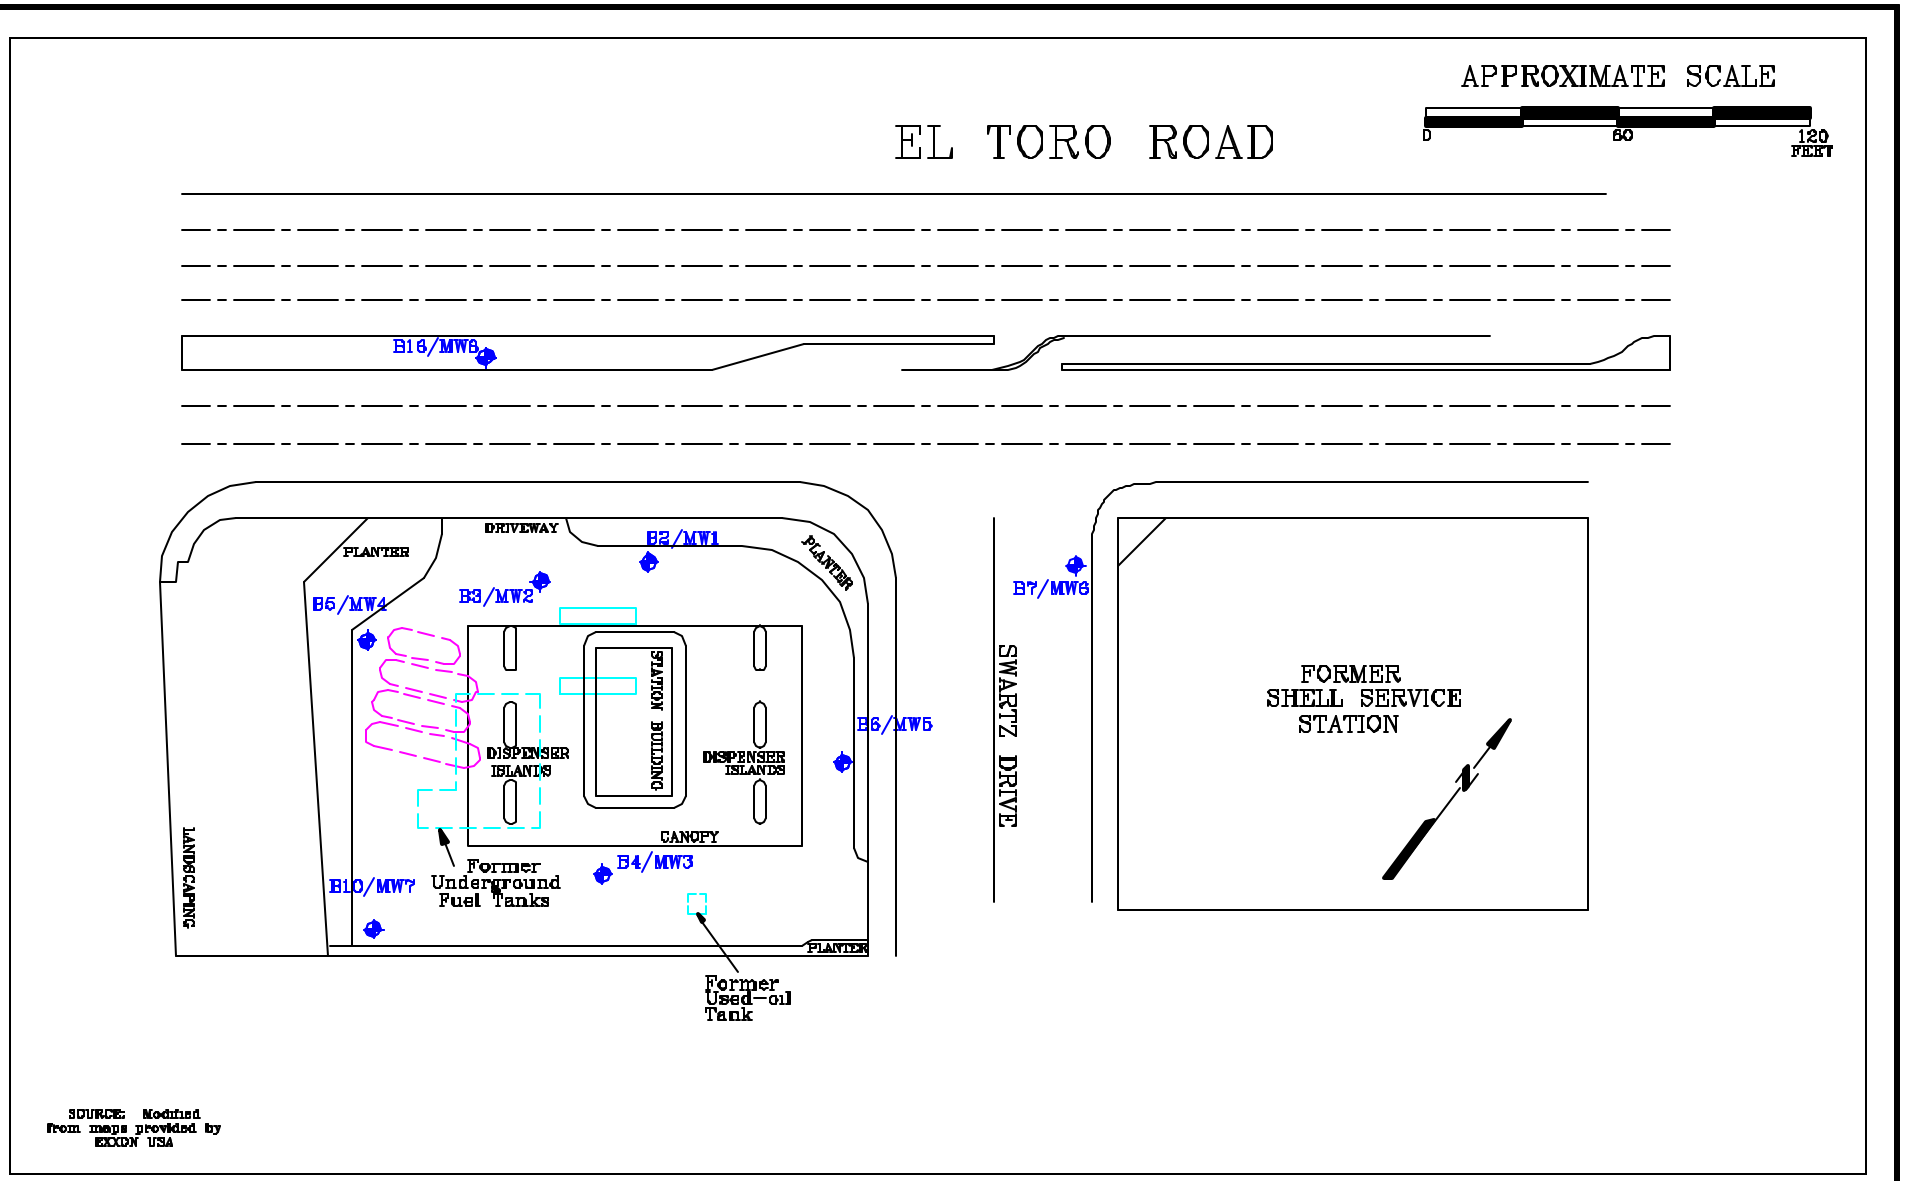

SOURCE: Modified from maps provided by EXXON USA

FN 132500D3

ERI ENVIRONMENTAL RESOLUTIONS, INC.

GENERALIZED SITE PLAN

FORMER EXXON STATION 7-4160
23852 El Toro Road
Lake Forest, California

EXPLANATION

B16/MW8 Groundwater Monitoring Well

Underground Storage Tanks
Former Underground Storage Tanks
Former Dispenser Island

PROJECT NO.
1325

PLATE
P-2

DATE: 03/09/03