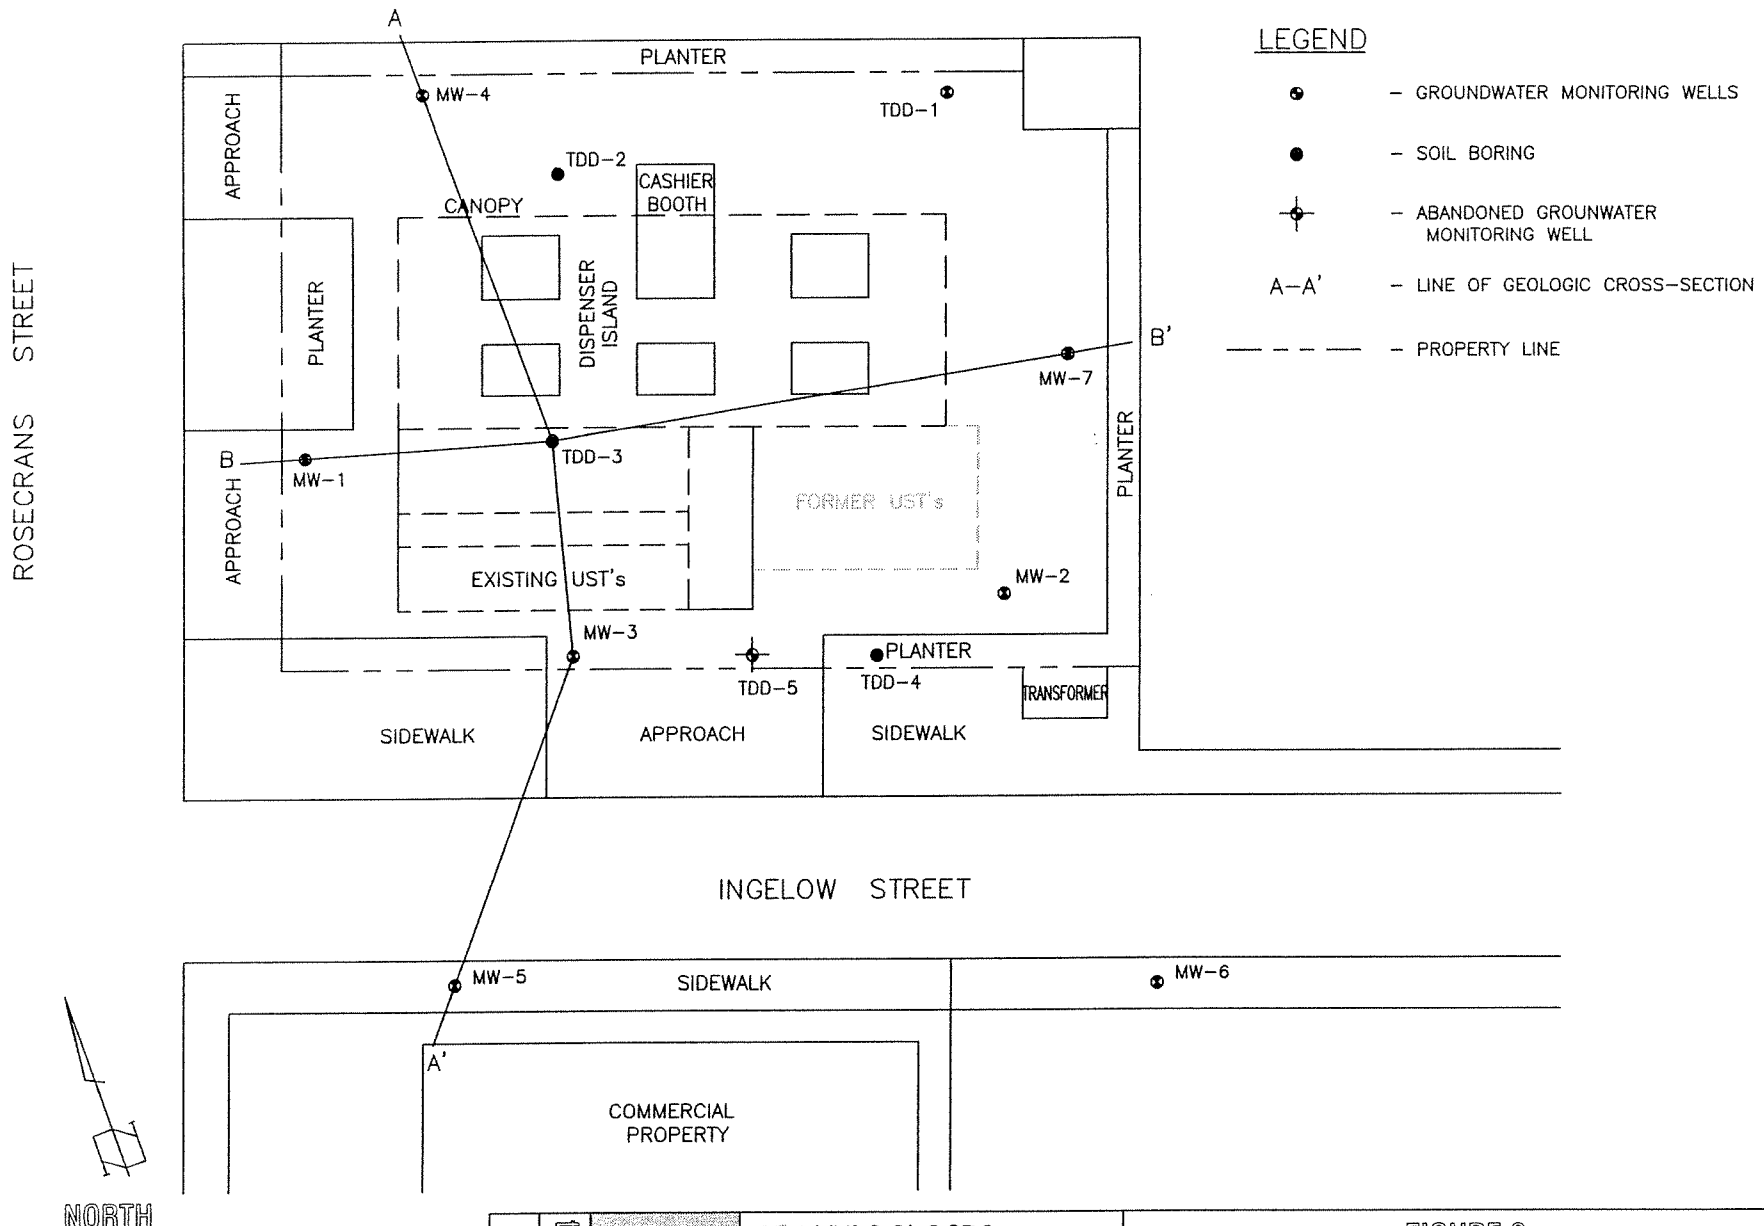

GHC: 1223

DATE: 12/09/04

GEOHYDROLOGIC CONSULTANTS, INC.

3151 Airway Avenue, Bldg. H1
Costa Mesa, CA 92626
www.geohydrologic.com

FIGURE 3
SITE PLAN
THRIFTY SERVICE STATION #116
1551 Rosecrans Street
San Diego, CA