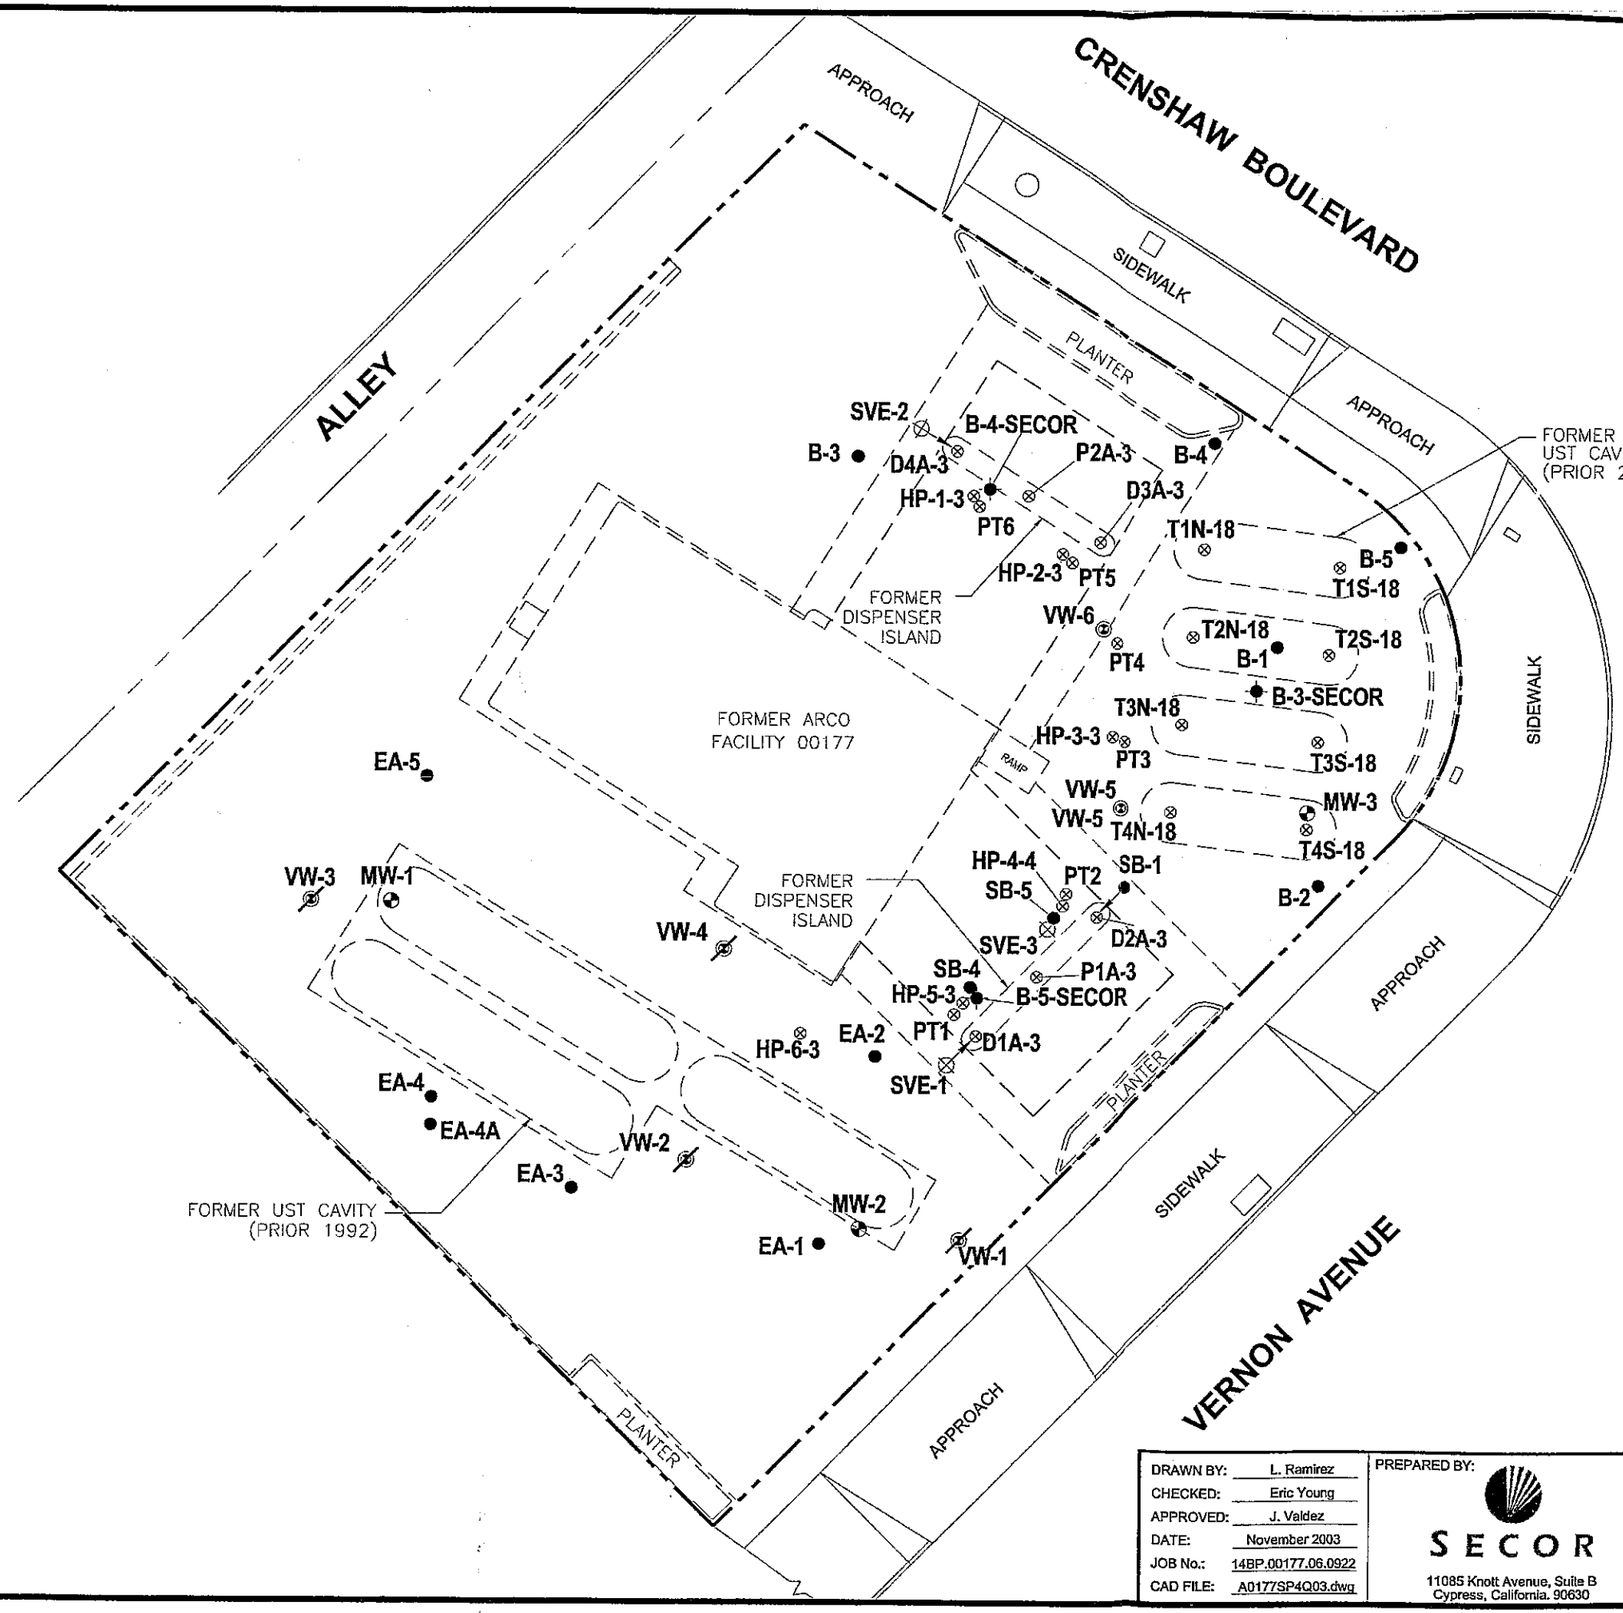

LEGEND:

	APPROXIMATE PROPERTY BOUNDARY
	FORMER STRUCTURE FOOT PRINT
MW-1	GROUNDWATER MONITORING WELL LOCATION
SVE-1	ANGLE SVE WELL LOCATION
SB-1	ANGLE SOIL BORING LOCATION
SVE-3	SVE WELL LOCATION LOCATION
SB-4	ADVANCED BOREHOLE LOCATION
T1N-18/PT1	SOIL SAMPLE LOCATION
VW-6	VADOZE WELL LOCATION
B-3-SECOR	SOIL BORING LOCATION
VW-6	DESTROYED VADOZE WELL LOCATION

DRAWN BY: L. Ramirez CHECKED: Eric Young APPROVED: J. Valdez DATE: November 2003 JOB No.: 14BP.00177.06.0922 CAD FILE: A0177SP4Q03.dwg	PREPARED BY: SECOR 11085 Knott Avenue, Suite B Cypress, California. 90630	PREPARED FOR: FORMER ARCO FACILITY 00177 4371 CRENSHAW BLVD LOS ANGELES, CALIFORNIA	FIGURE 2 SITE MAP

X:\Active\ARCO\00177\A0177SP4Q03.dwg