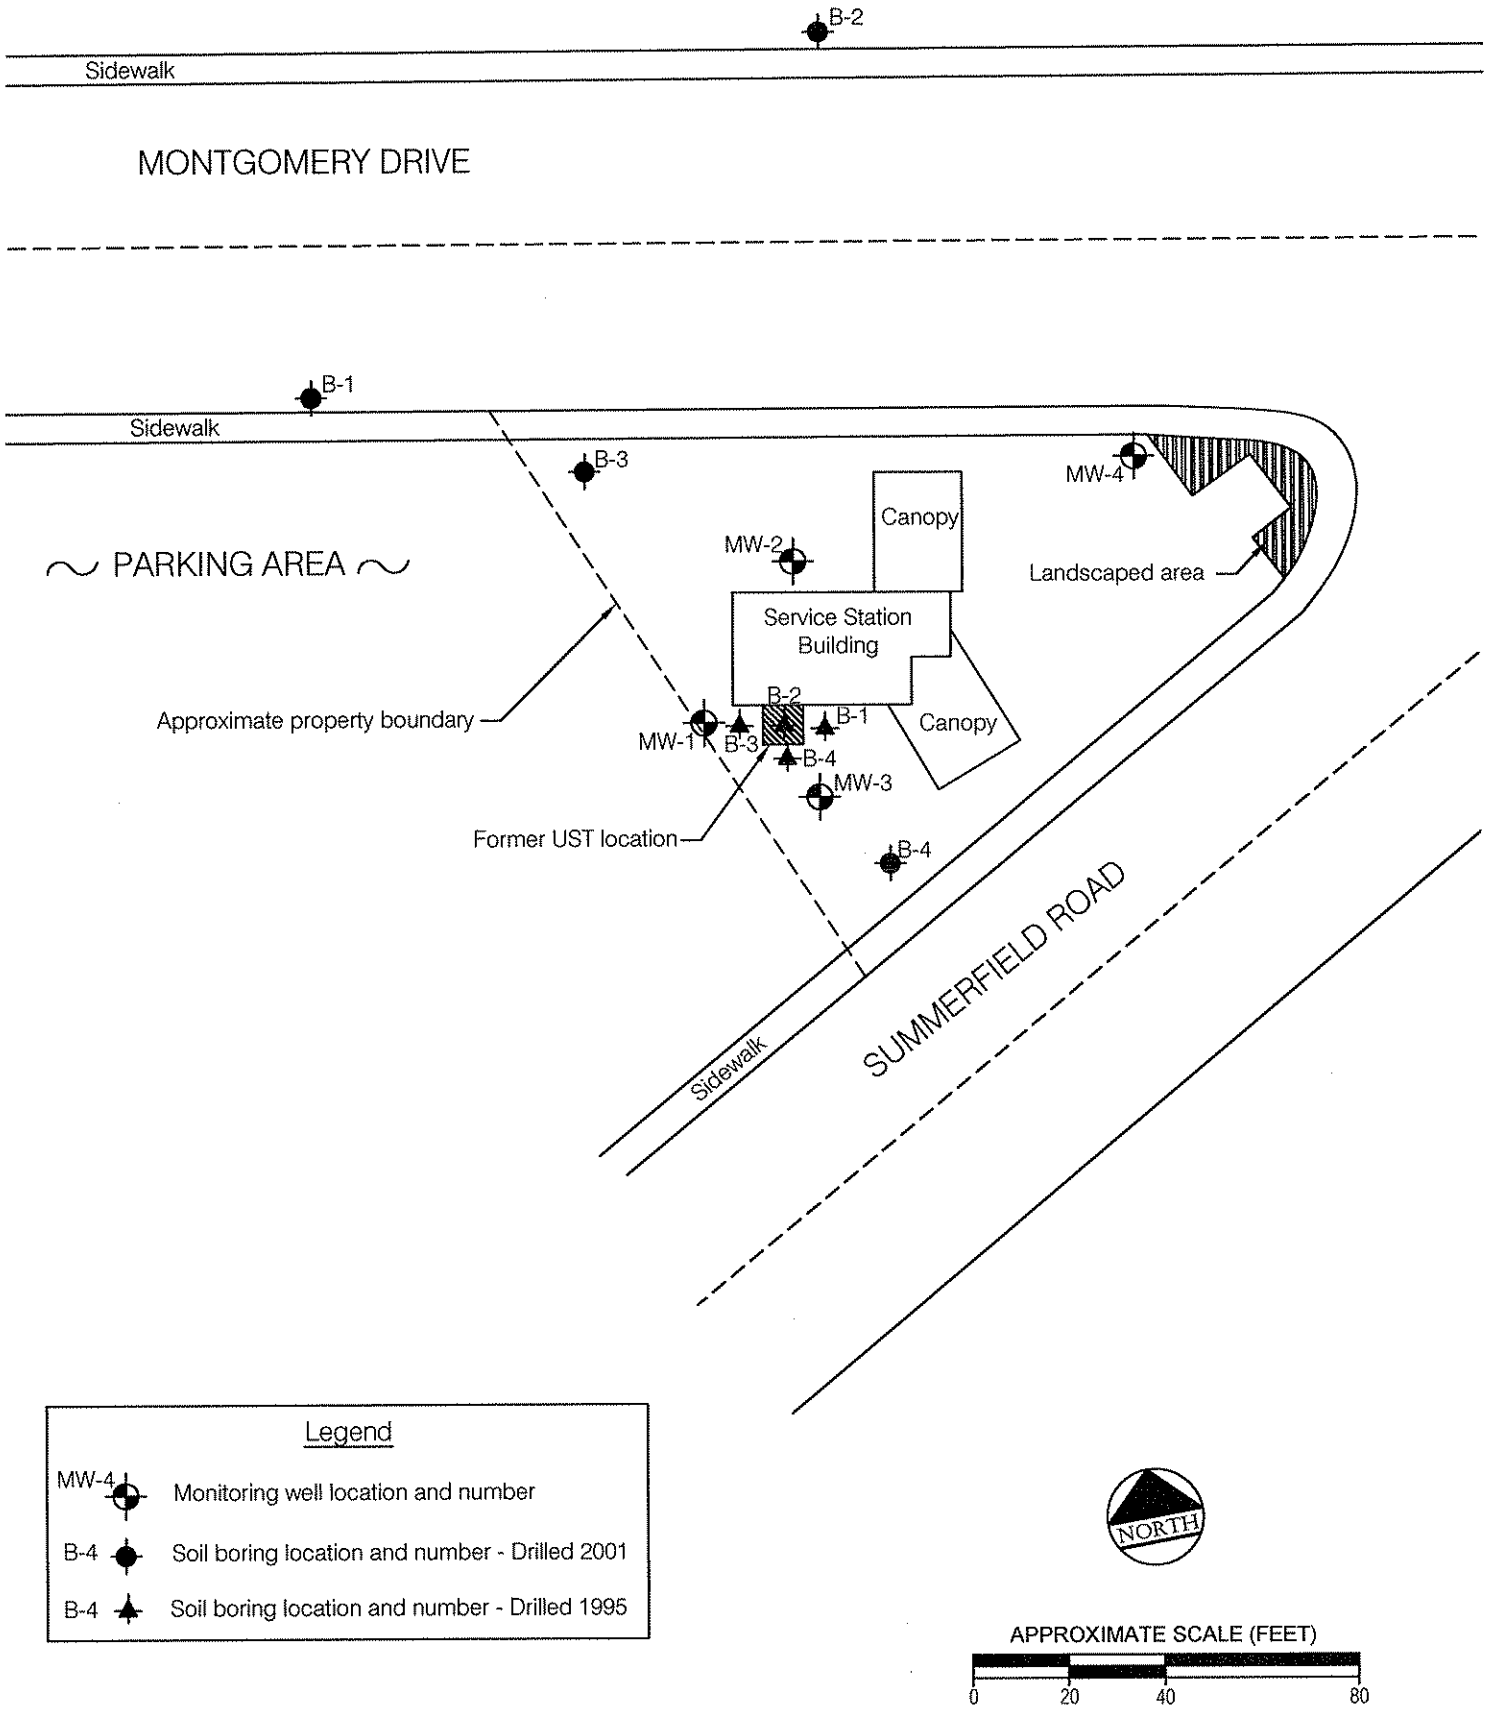

Brunsing Associates, Inc.
5468 Skylane Blvd., Suite 201
Santa Rosa, California 95403
Tel: (707) 838-3027

Job No.: 421
Appr.:
Date: 7/22/05

SITE MAP
MARTINELLI
4180 Montgomery Drive
Santa Rosa, California

PLATE
2