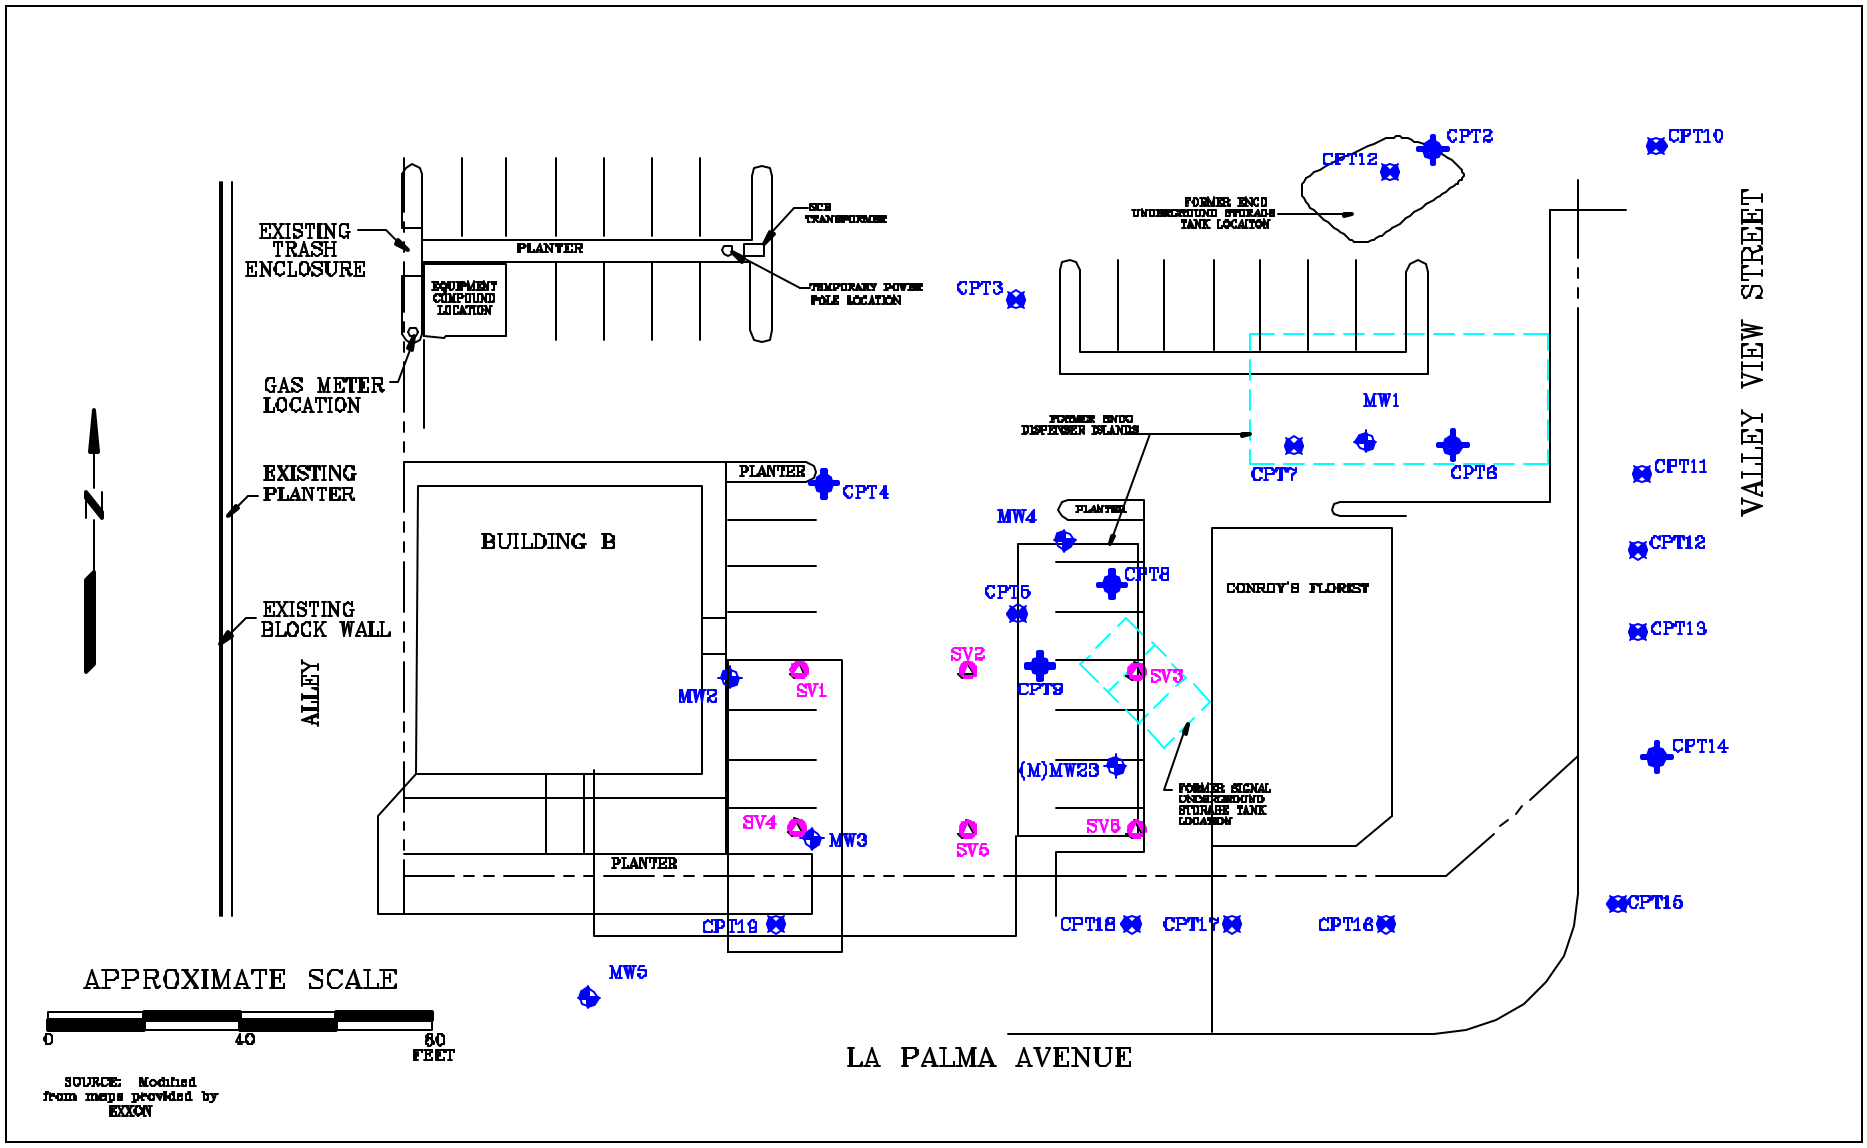

FN 14450DD2

ERI ENVIRONMENTAL RESOLUTIONS, INC.

GENERALIZED SITE PLAN

FORMER EXXON STATION 7-8846
5961 La Palma Avenue
La Palma, California

EXPLANATION

MW5	Groundwater Monitoring Well
(M)MW23	Groundwater Monitoring Well installed by Mobil
SV6	Air Sparge/Soil Vapor Extraction Well
	Direct push Geoprobe soil sample location
	Direct push CPT sample

PROJECT NO. 1445

PLATE P-2

DATE. 03/08/02