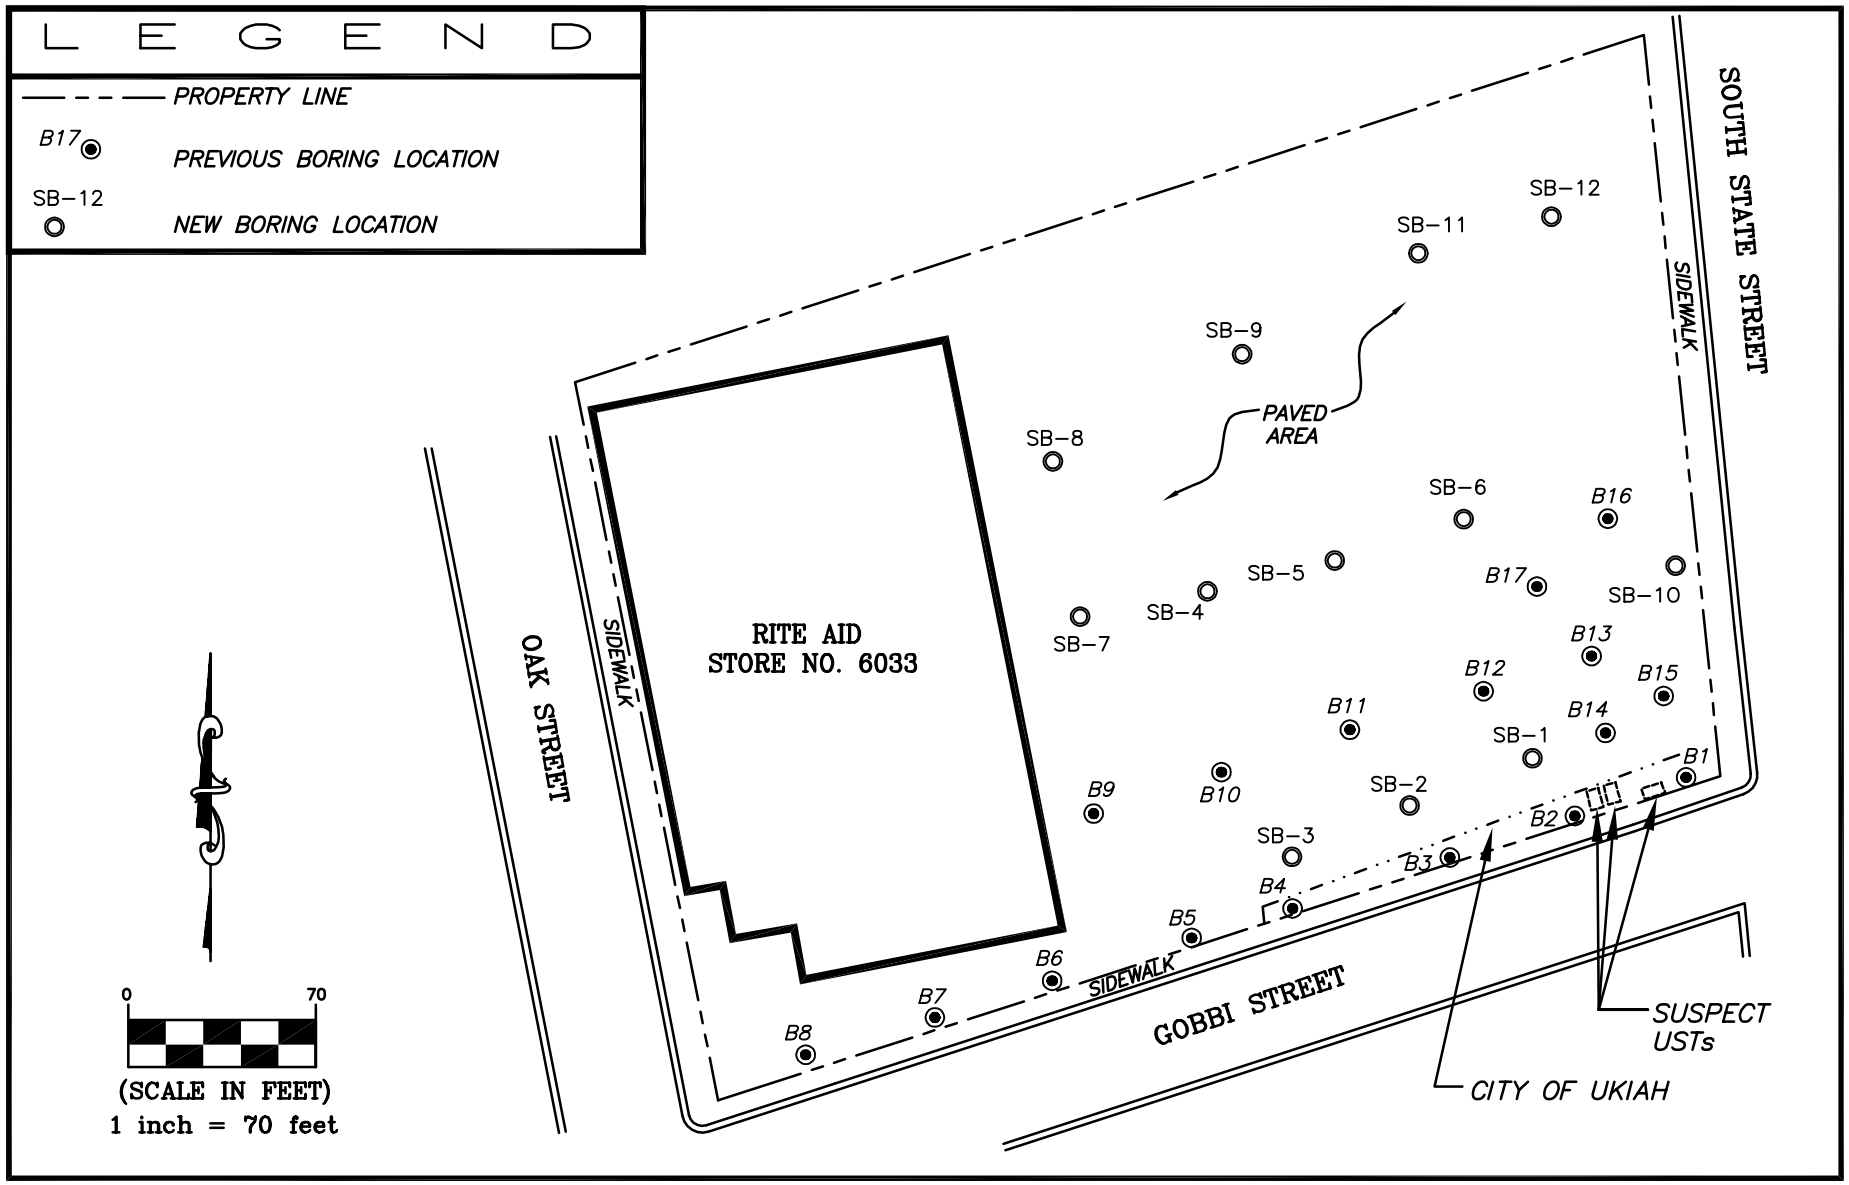

BL Companies

SOIL BORING LOCATIONS

RITE AID STORE NO. 6033
680 SOUTH STATE STREET
CITY OF UKIAH, MENDOCINO COUNTY, CALIFORNIA

Drawn	S.R.L.
Approved	K.Y.
Scale	1" = 70'
Project No.	98L152-B
Date	10/22/02
CAD File	98L152-B.SB Locos.dwg