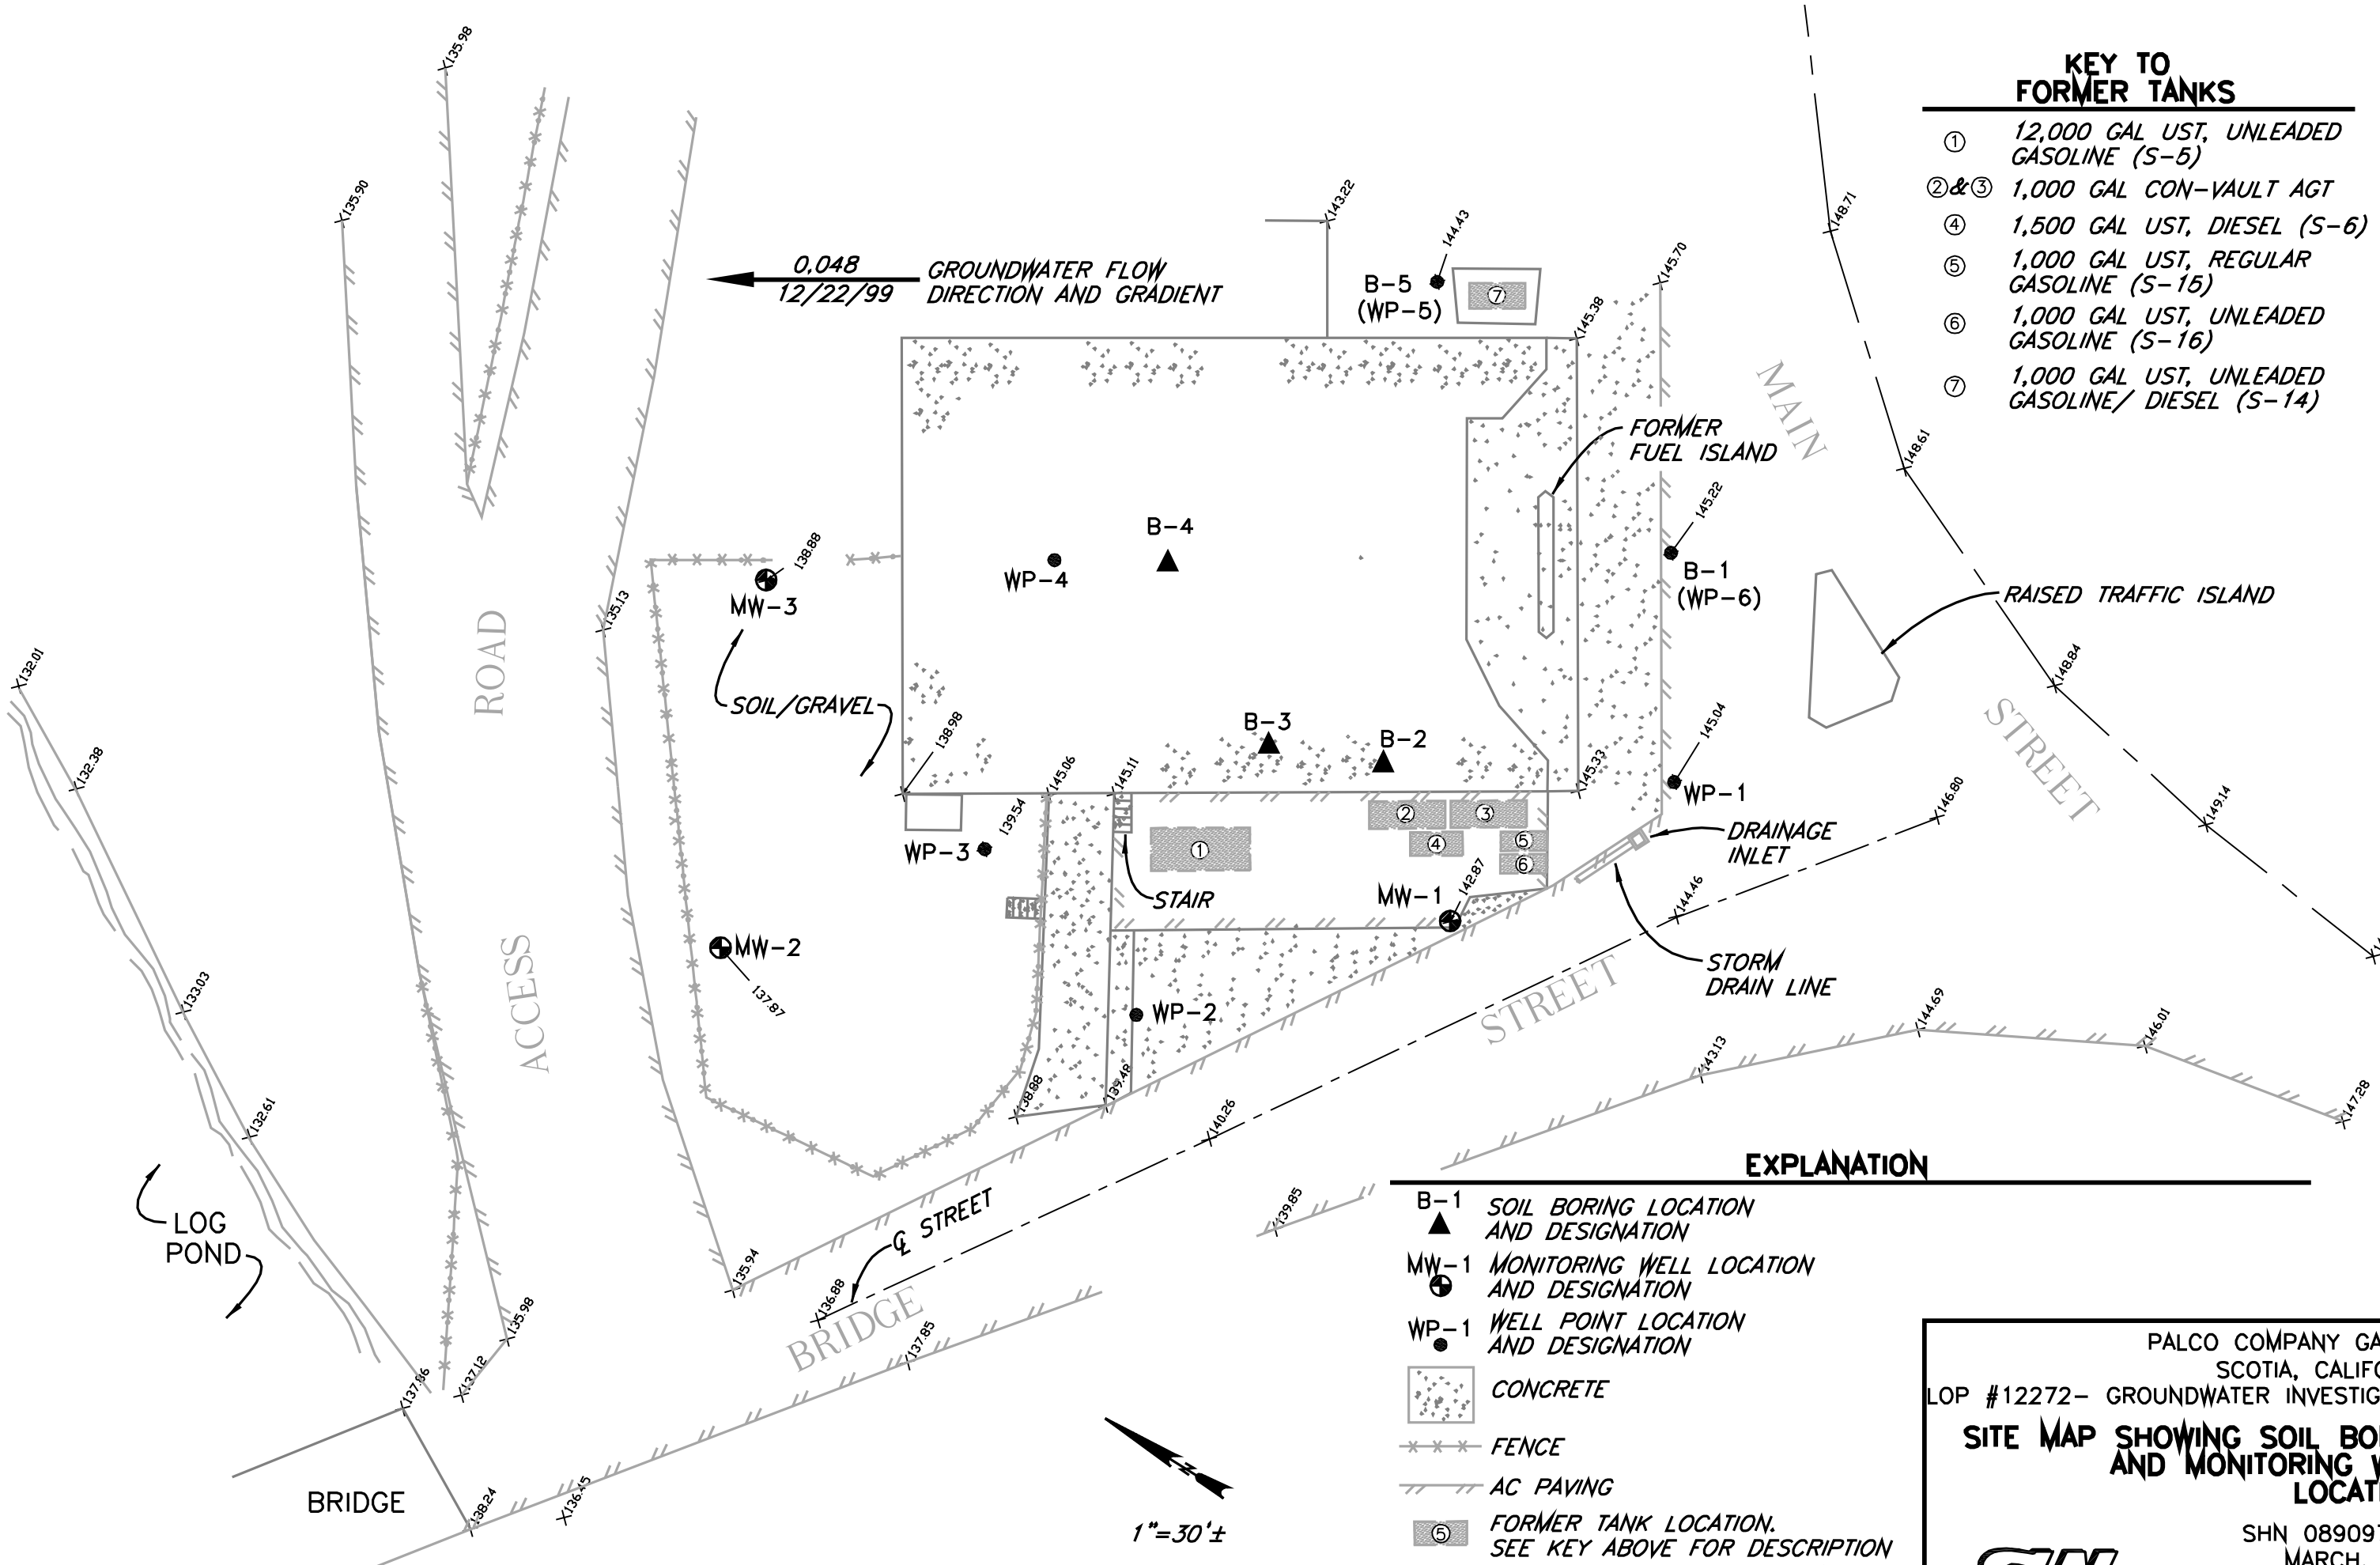
KEY TO FORMER TANKS
① 12,000 GAL UST, UNLEADED GASOLINE (S-5)
②&③ 1,000 GAL CON-VAULT AGT
④ 1,500 GAL UST, DIESEL (S-6)
⑤ 1,000 GAL UST, REGULAR GASOLINE (S-15)
⑥ 1,000 GAL UST, UNLEADED GASOLINE (S-16)
⑦ 1,000 GAL UST, UNLEADED GASOLINE/ DIESEL (S-14)
0.048
12/22/99
GROUNDWATER FLOW DIRECTION AND GRADIENT
B-5 (WP-5)
FORMER FUEL ISLAND
B-1 (WP-6)
RAISED TRAFFIC ISLAND
MAIN STREET
B-4
WP-4
MW-3
SOIL/GRAVEL
B-3
B-2
WP-1
DRAINAGE INLET
WP-3
STAIR
MW-1
MW-2
WP-2
STORM DRAIN LINE
ACCESS ROAD
LOG POND
℄ STREET
BRIDGE
BRIDGE
1"=30'±
EXPLANATION
B-1 SOIL BORING LOCATION AND DESIGNATION
MW-1 MONITORING WELL LOCATION AND DESIGNATION
WP-1 WELL POINT LOCATION AND DESIGNATION
CONCRETE
FENCE
AC PAVING
⑤ FORMER TANK LOCATION. SEE KEY ABOVE FOR DESCRIPTION
×135.98 ELEVATION (NGVD 29 DATUM)
PALCO COMPANY GARAGE
SCOTIA, CALIFORNIA
LOP #12272- GROUNDWATER INVESTIGATION
SITE MAP SHOWING SOIL BORING AND MONITORING WELL LOCATIONS
SHN 089097.120
MARCH, 2002
FIGURE
SHN
089097.120-GEOTRACK