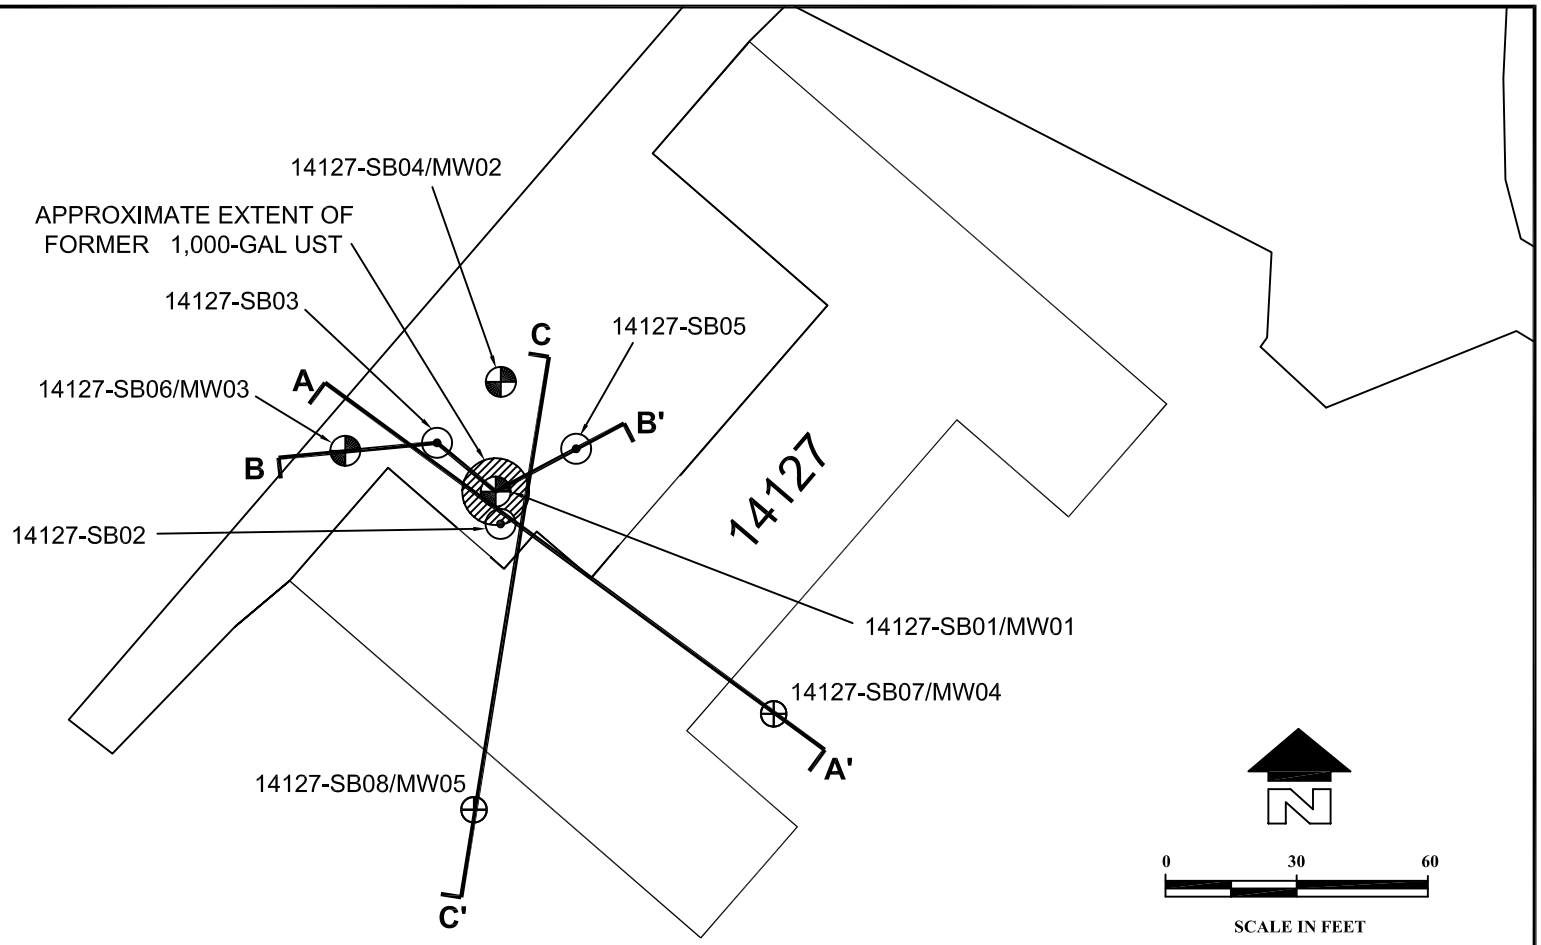

LEGEND

- MONITORING WELL LOCATION (BATTELLE, SEPTEMBER 1998)
- SOIL BORING LOCATION (BATTELLE, SEPTEMBER 1998)
- SOIL BORING/MONITORING WELL LOCATION (BATTELLE, MARCH 2002)
- CROSS-SECTION LINE

DESIGNED BY JI	Battelle ... Putting Technology To Work		
DRAWN BY DS	**Figure 3. Soil Analysis Sample Locations and Location of Cross-Sections**		
CHECKED BY TW	MCB CAMP PENDLETON - CALIFORNIA		
	G337342-C21	14127TRANS01.DWG	06/02