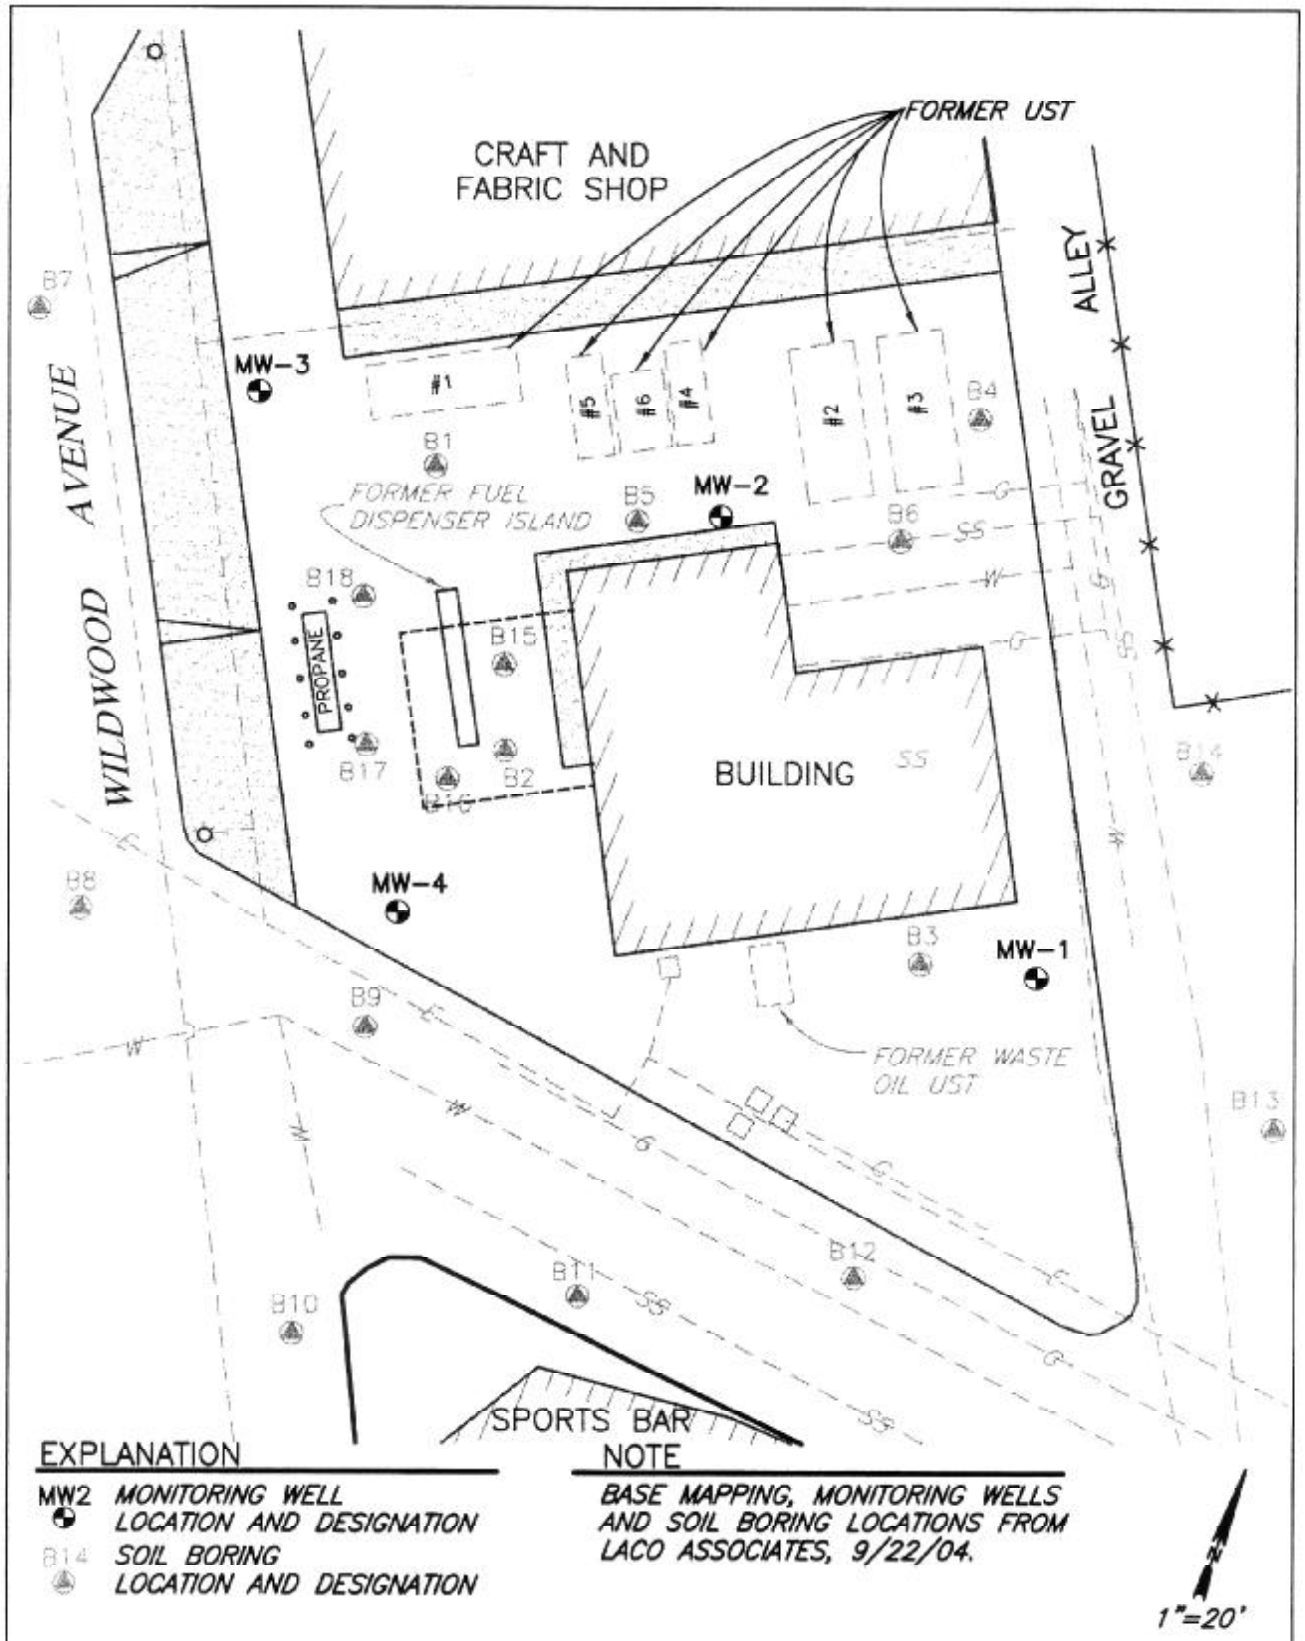

SHN Consulting Engineers & Geologists, Inc.	Former Rio Dell Texaco Rio Dell, California		Site Plan SHN 004323
	January, 2005	004323-FIG-2	Figure 2