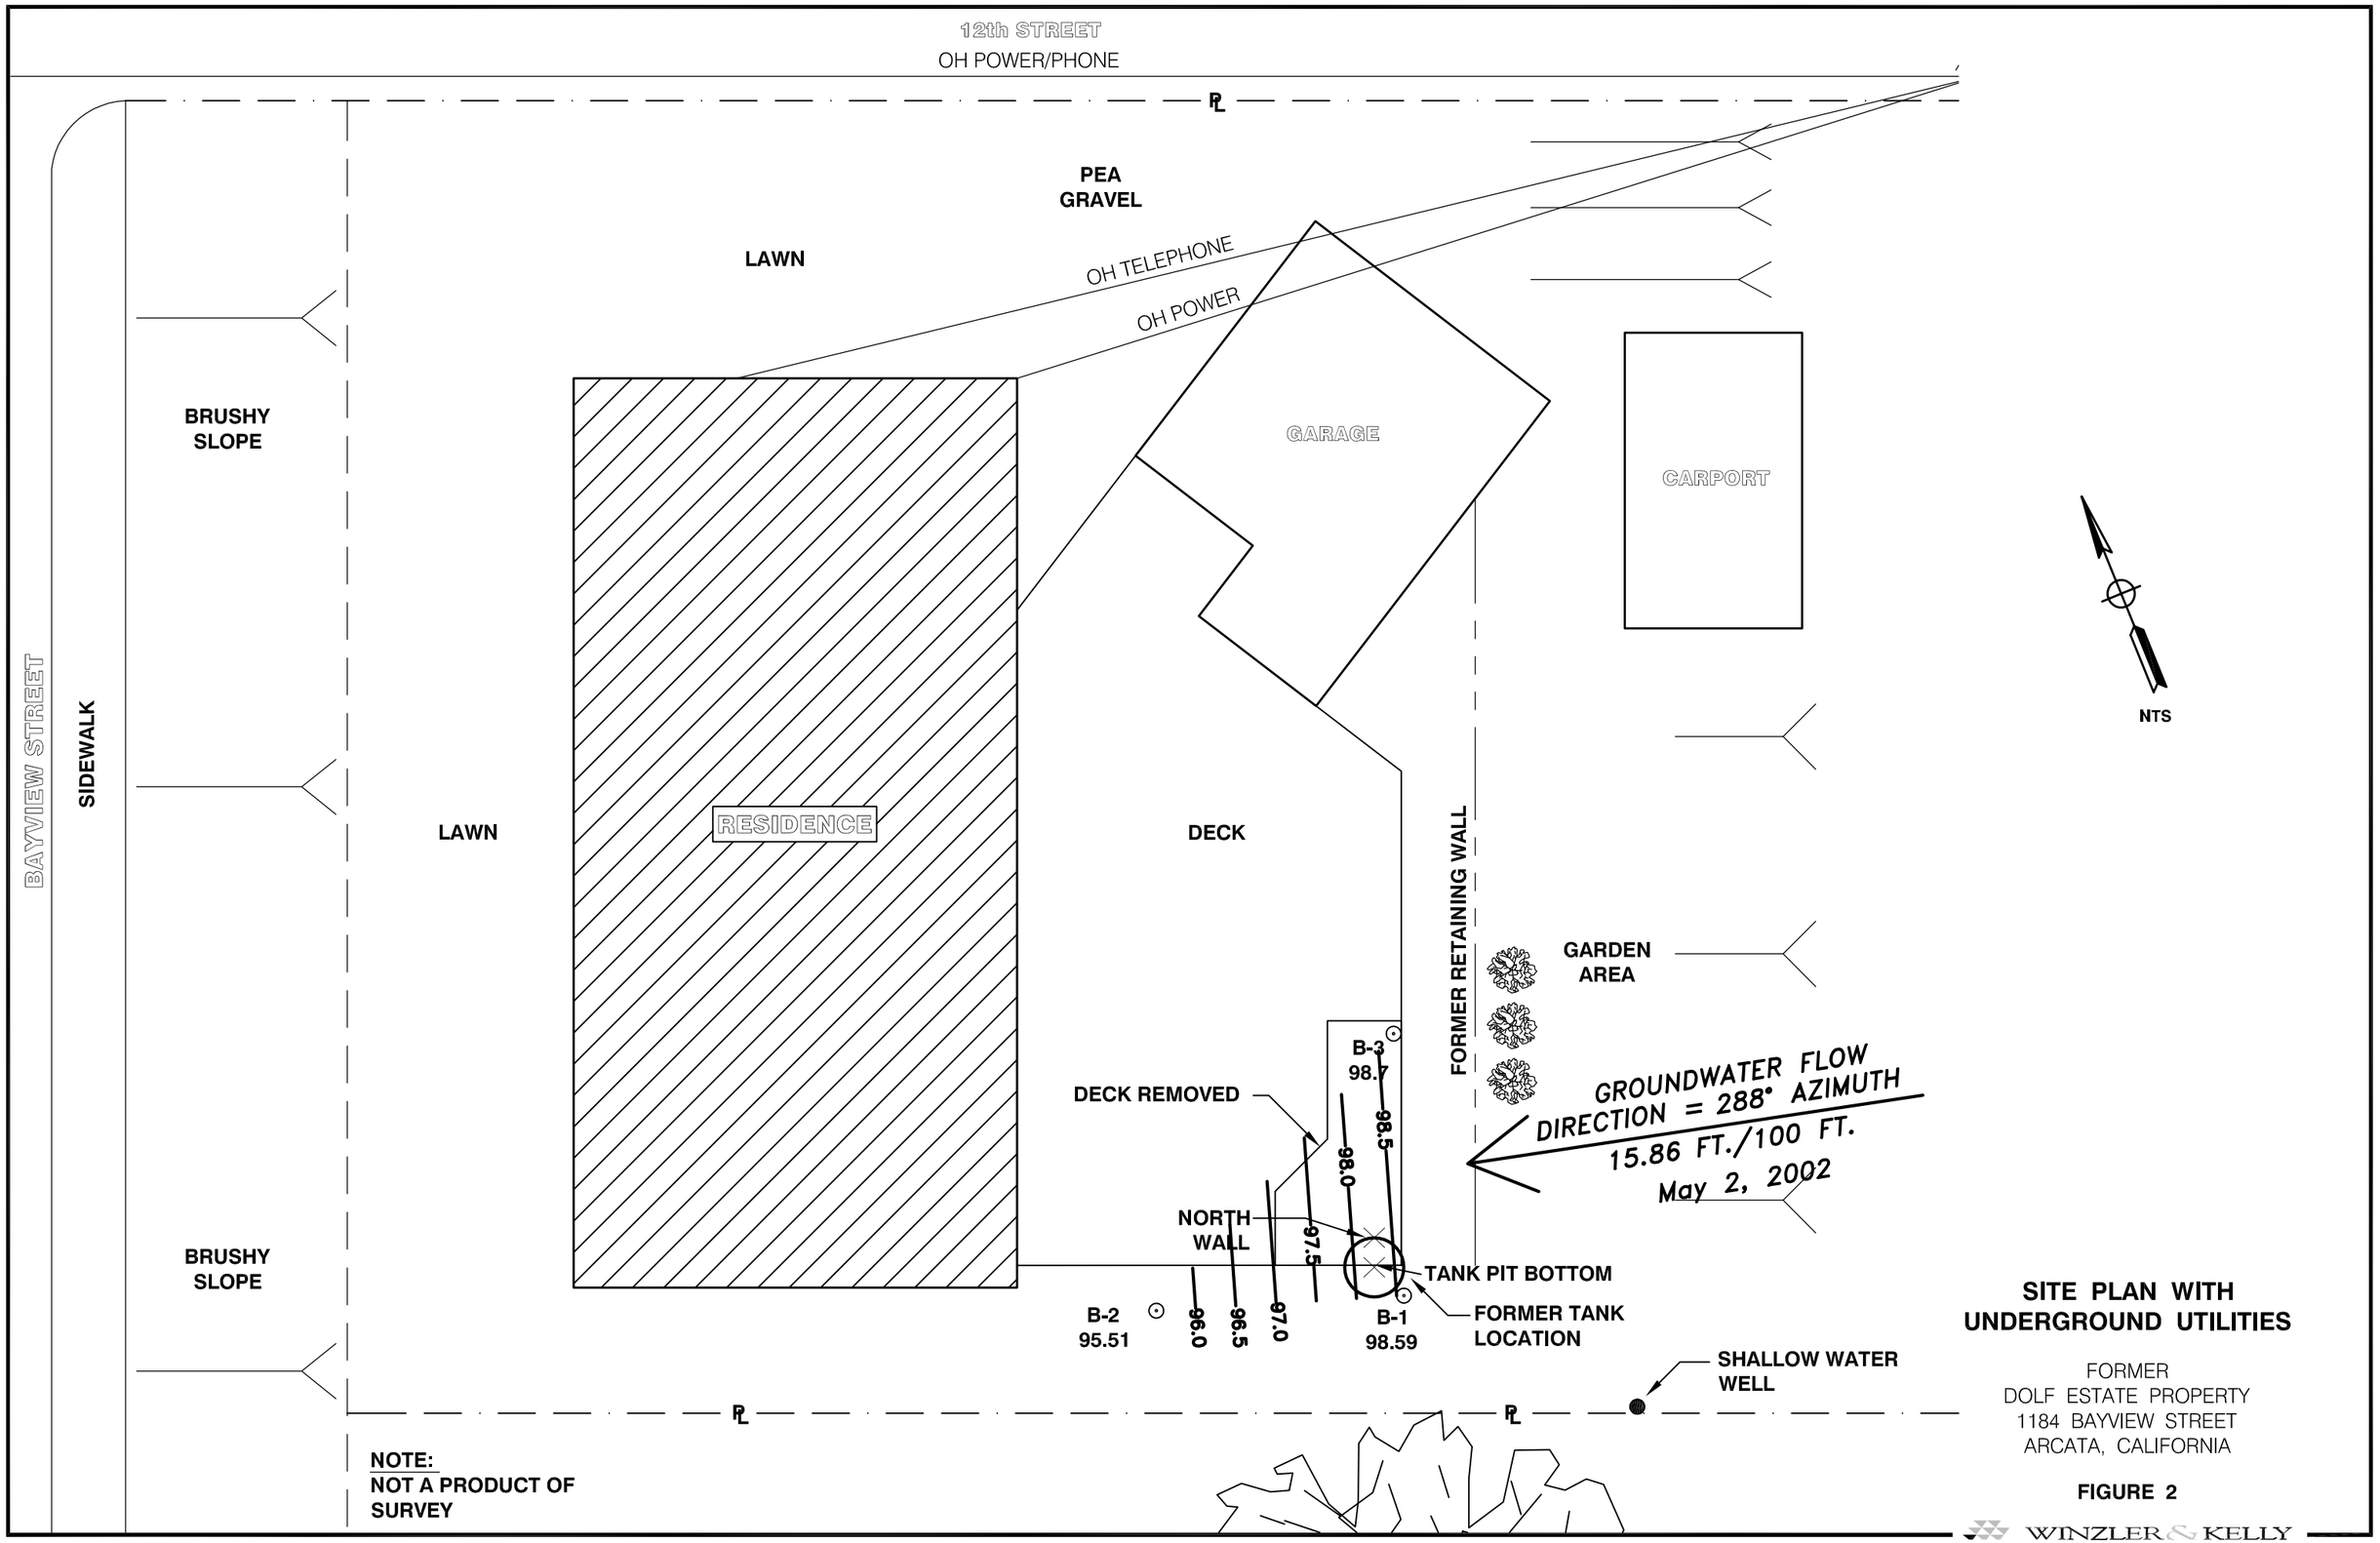

NOTE:
NOT A PRODUCT OF SURVEY

SITE PLAN WITH UNDERGROUND UTILITIES

FORMER
DOLF ESTATE PROPERTY
1184 BAYVIEW STREET
ARCATA, CALIFORNIA

FIGURE 2

WINZLER & KELLY