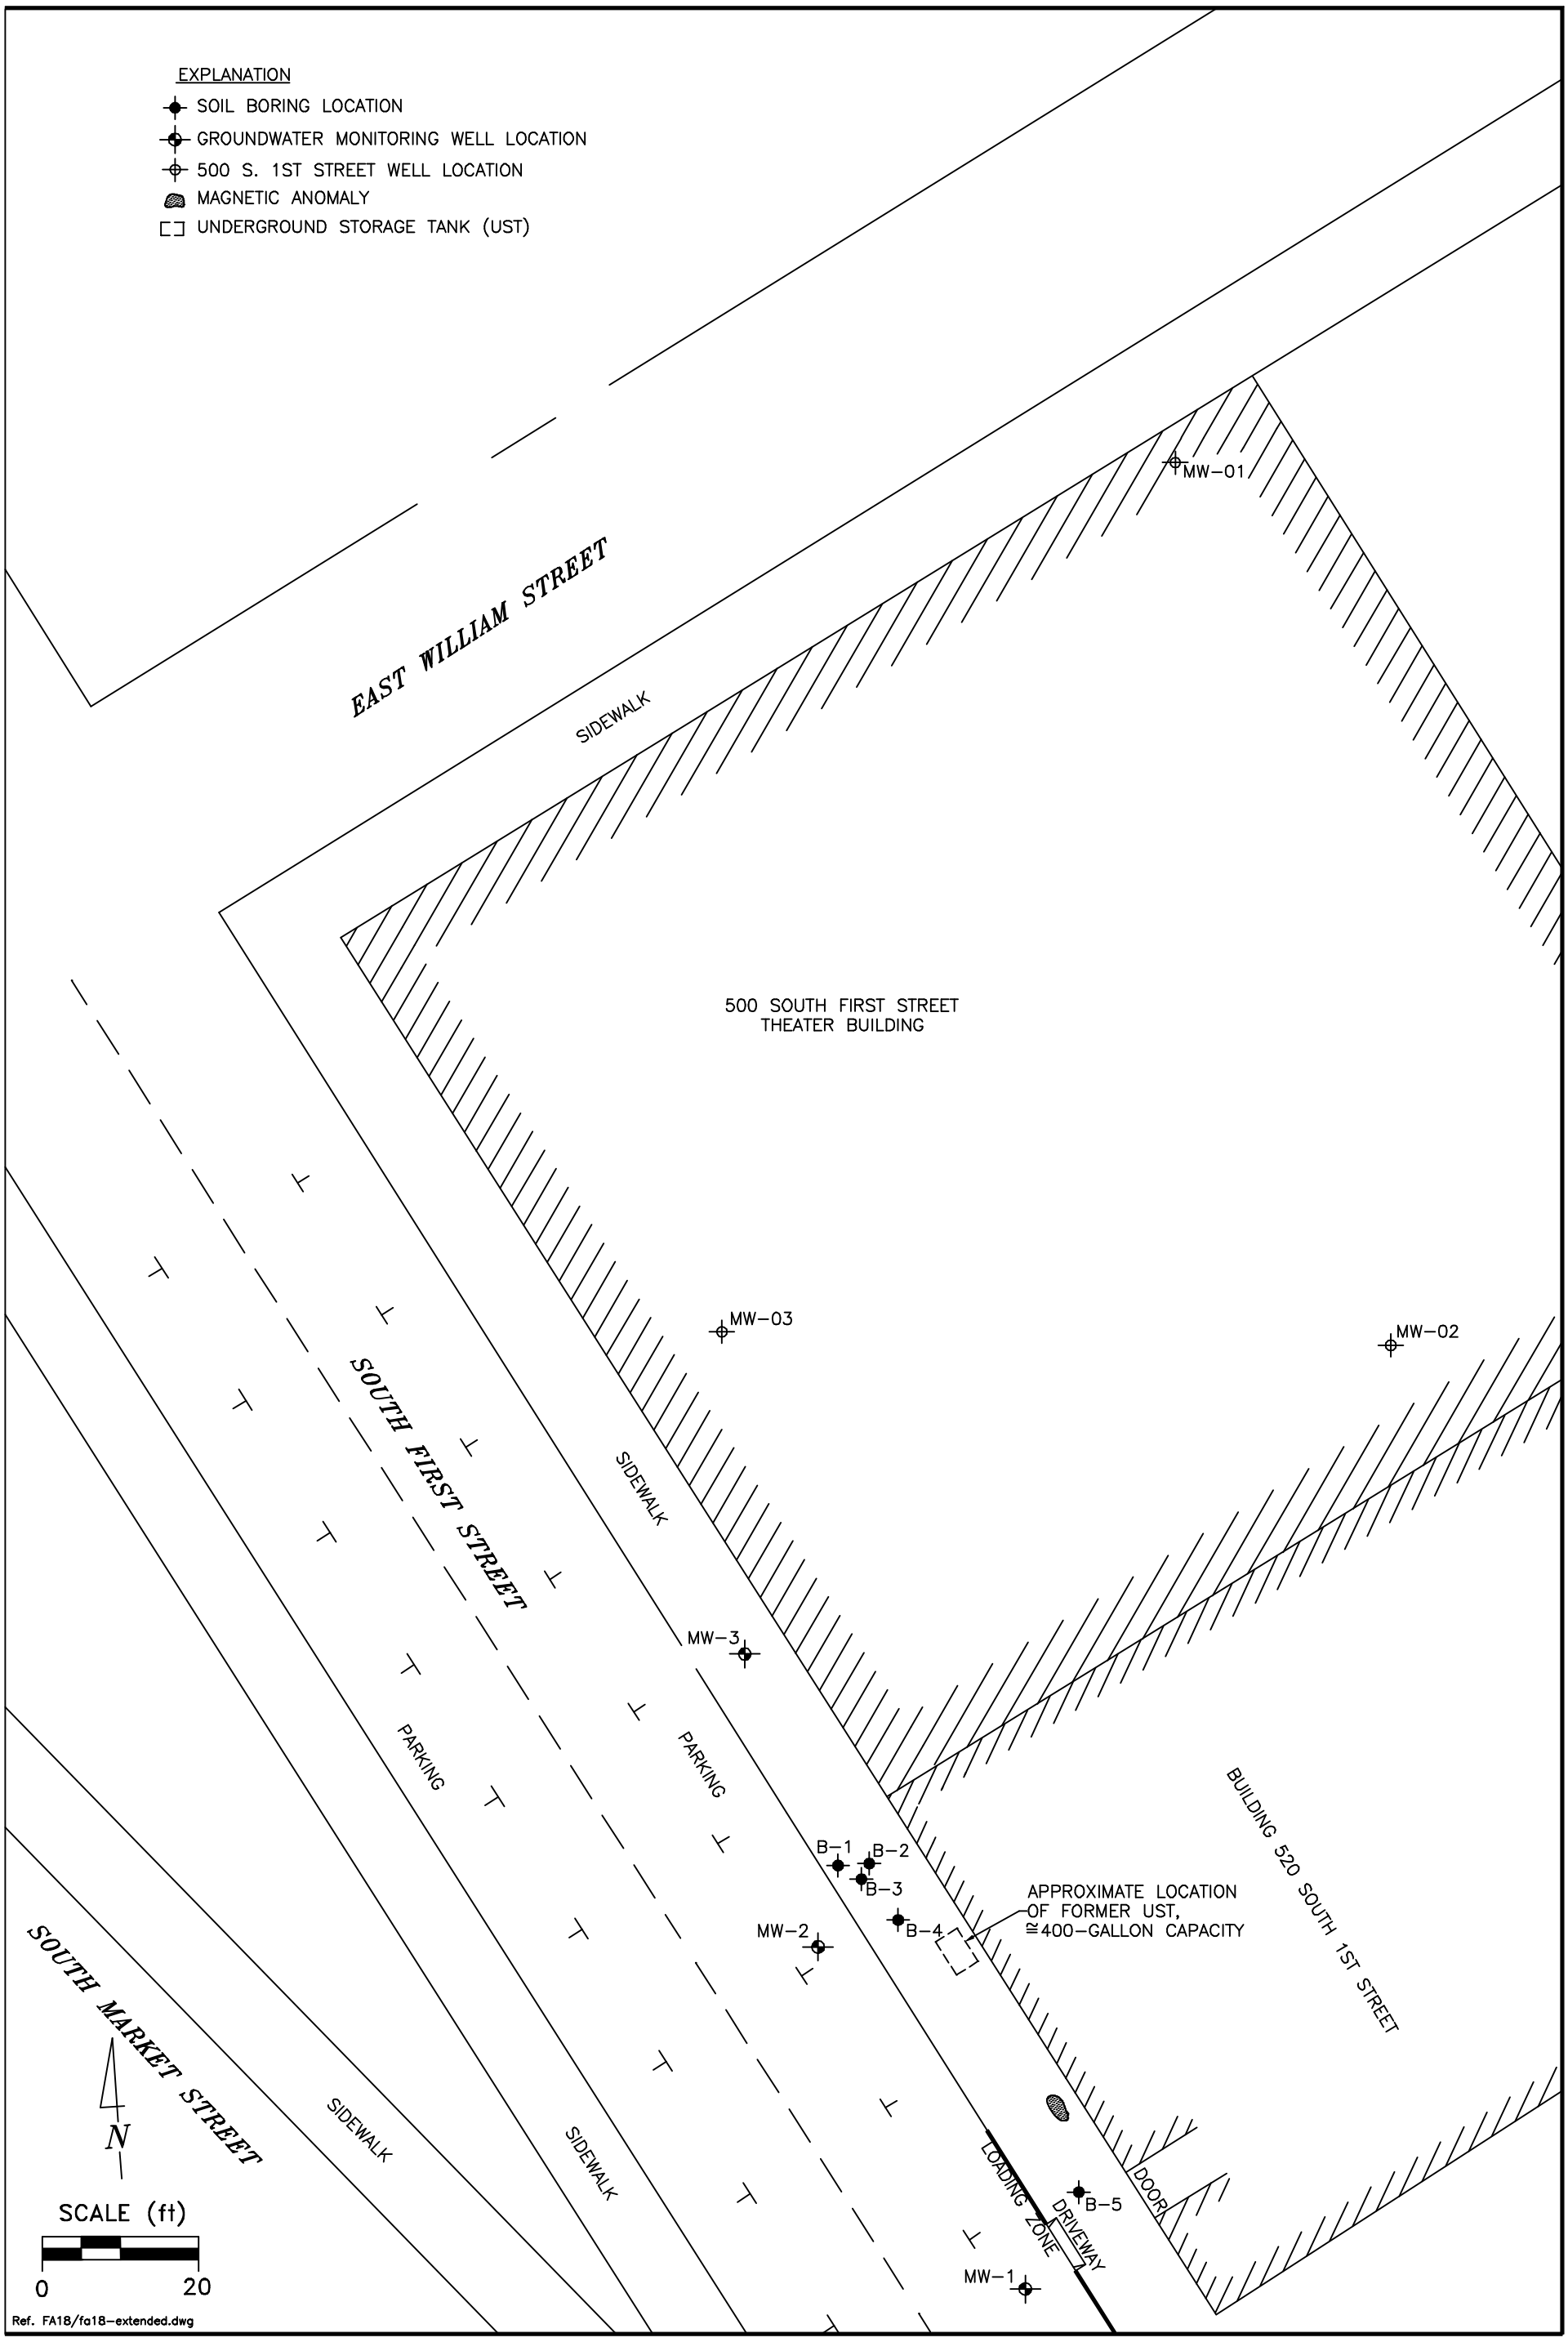


PREPARED BY

RRM
engineering contracting firm

**EXTENDED SITE MAP**

**SCHAEZLEIN AND JONES PROPERTY**
520 South First Street
San Jose, California

FIGURE:
**2**
PROJECT:
FA18