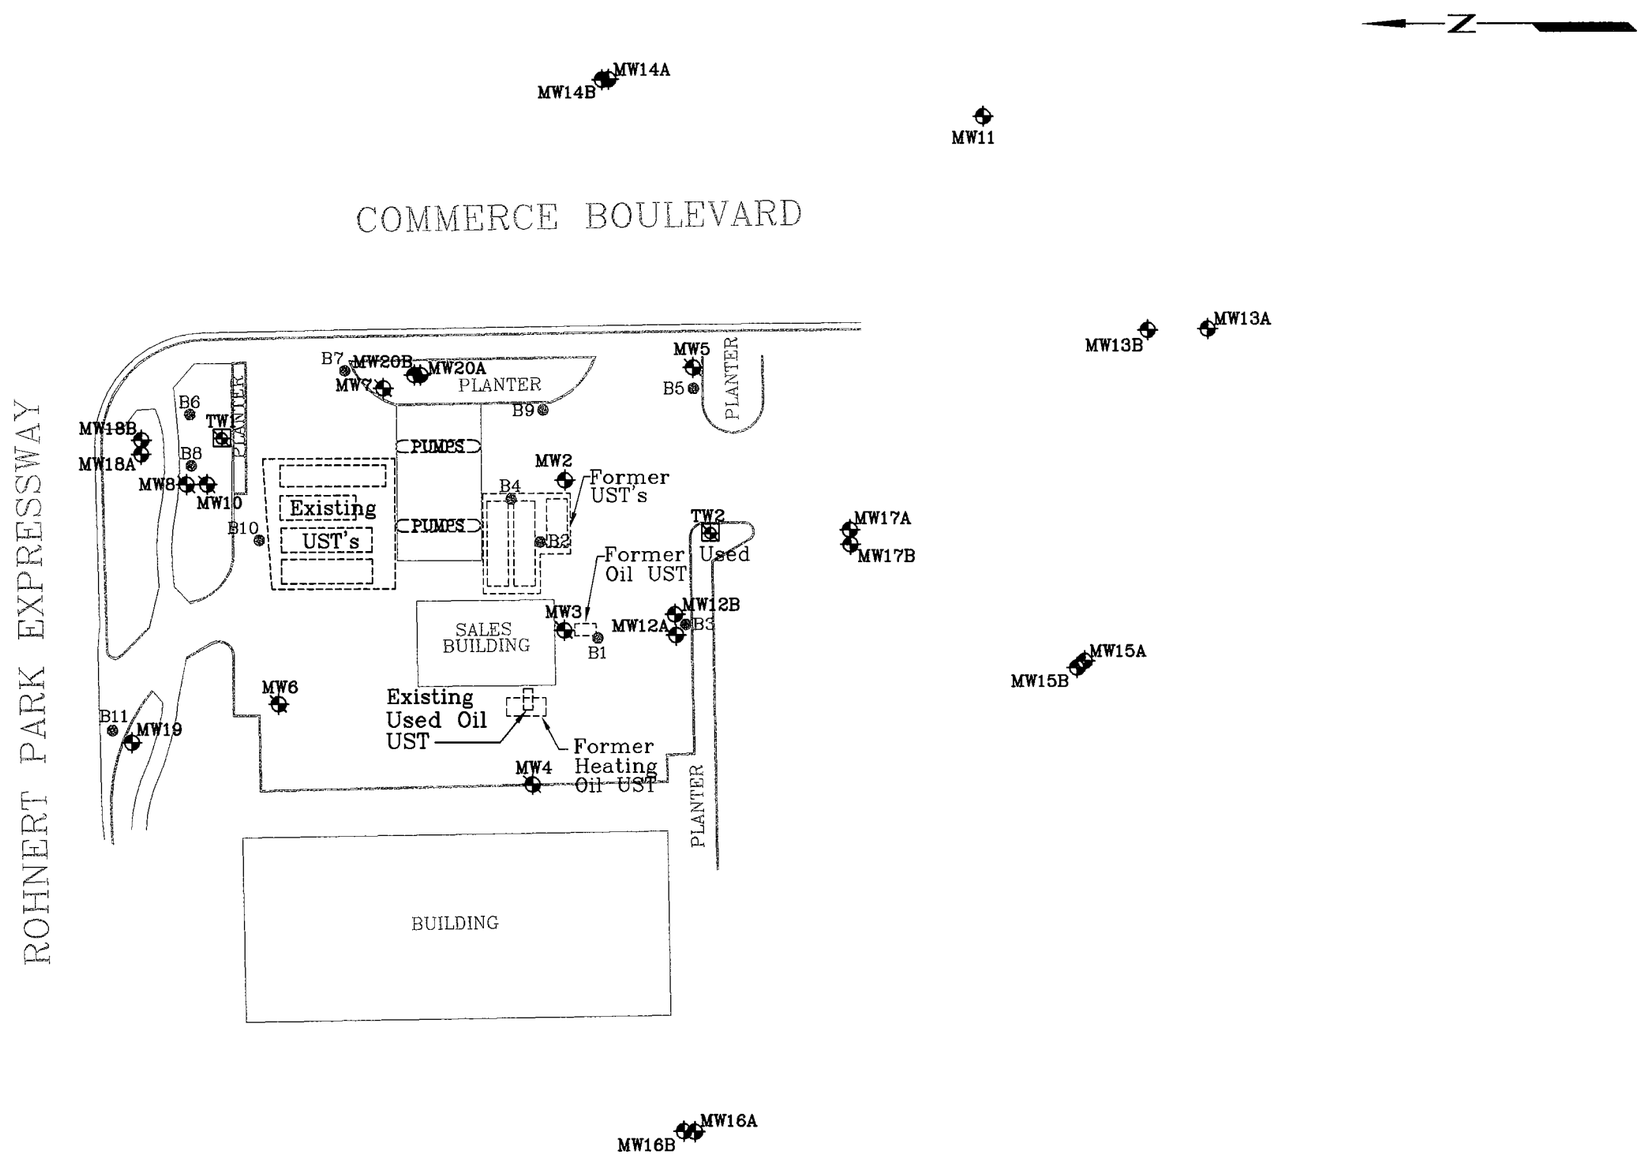

APPROXIMATE SCALE

0 50 100 Feet

FN 2002003a

ERI ENVIRONMENTAL RESOLUTIONS, INC.

GENERALIZED SITE PLAN

FORMER EXXON SERVICE STATION 7-0249
6301 Commerce Boulevard
Rohnert Park, California

EXPLANATION

MW20B Groundwater Monitoring Well

MW10 Destroyed Groundwater Monitoring Well

TW2 Destroyed Groundwater Recovery Well

B11 Soil Boring

PROJECT NO. 2002

PLATE 2