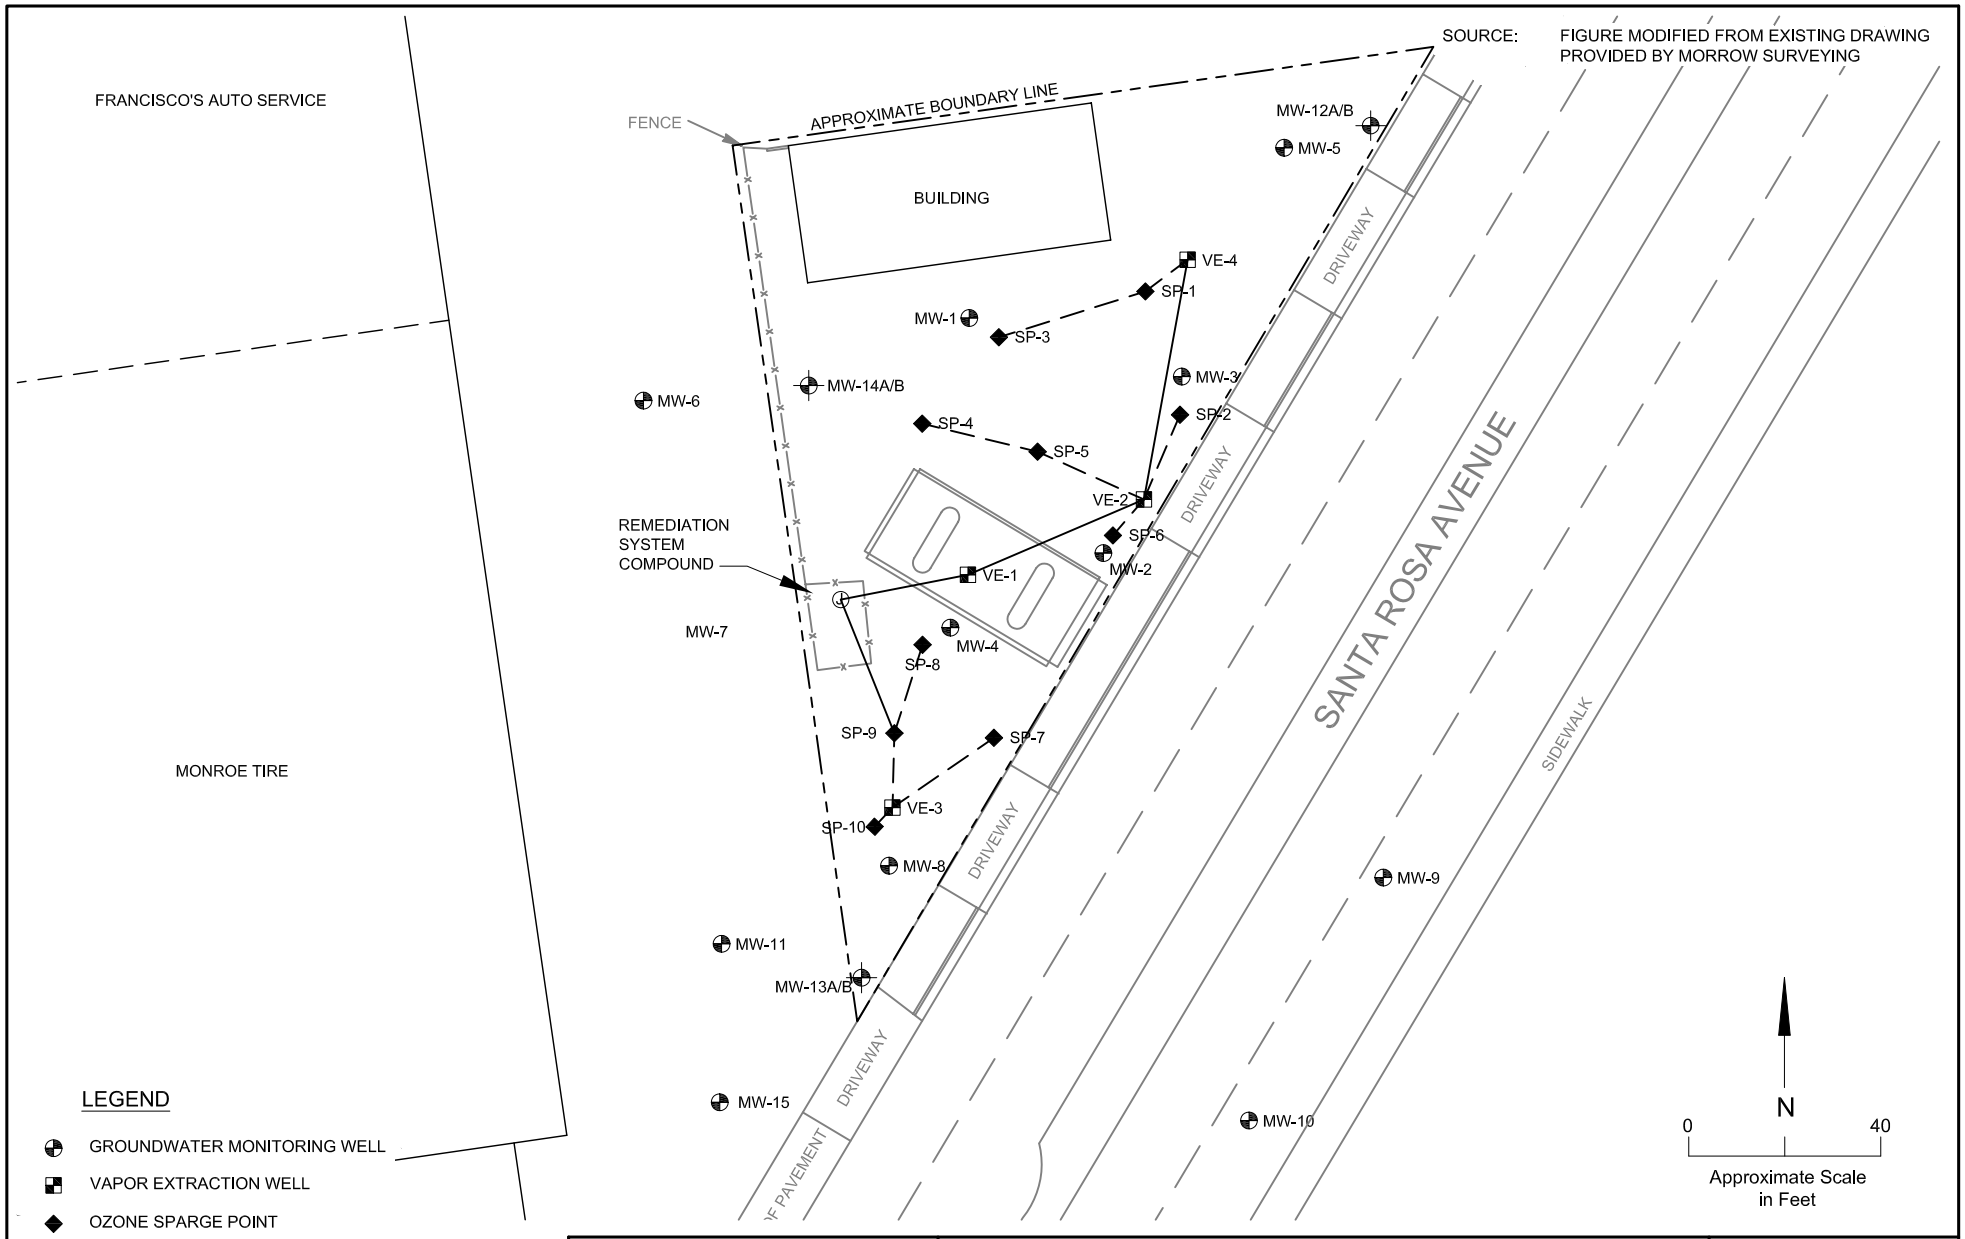

ENSR INTERNATIONAL

10411 Old Placerville Road Ste 210
Sacramento, California 95827
Phone: (916) 362-7100
Fax: (916) 362-8100
Web: WWW.ENSR.COM

SITE MAP

Former UNOCAL Station 2672
1075 Santa Rosa Avenue
Santa Rosa, California

Quartely Monitoring Report
2nd Quarter 2005

DRAWN BY	DATE	PROJECT NUMBER
	06/07/2005	06940-268

FIGURE

2

\\03DCSACRAMENTO\Projects\Projects\06940\2672-268\Working\CAD\2Q05\2672_SITEMAPREV_2Q05.dwg, 6/7/2005 1:38:23 PM