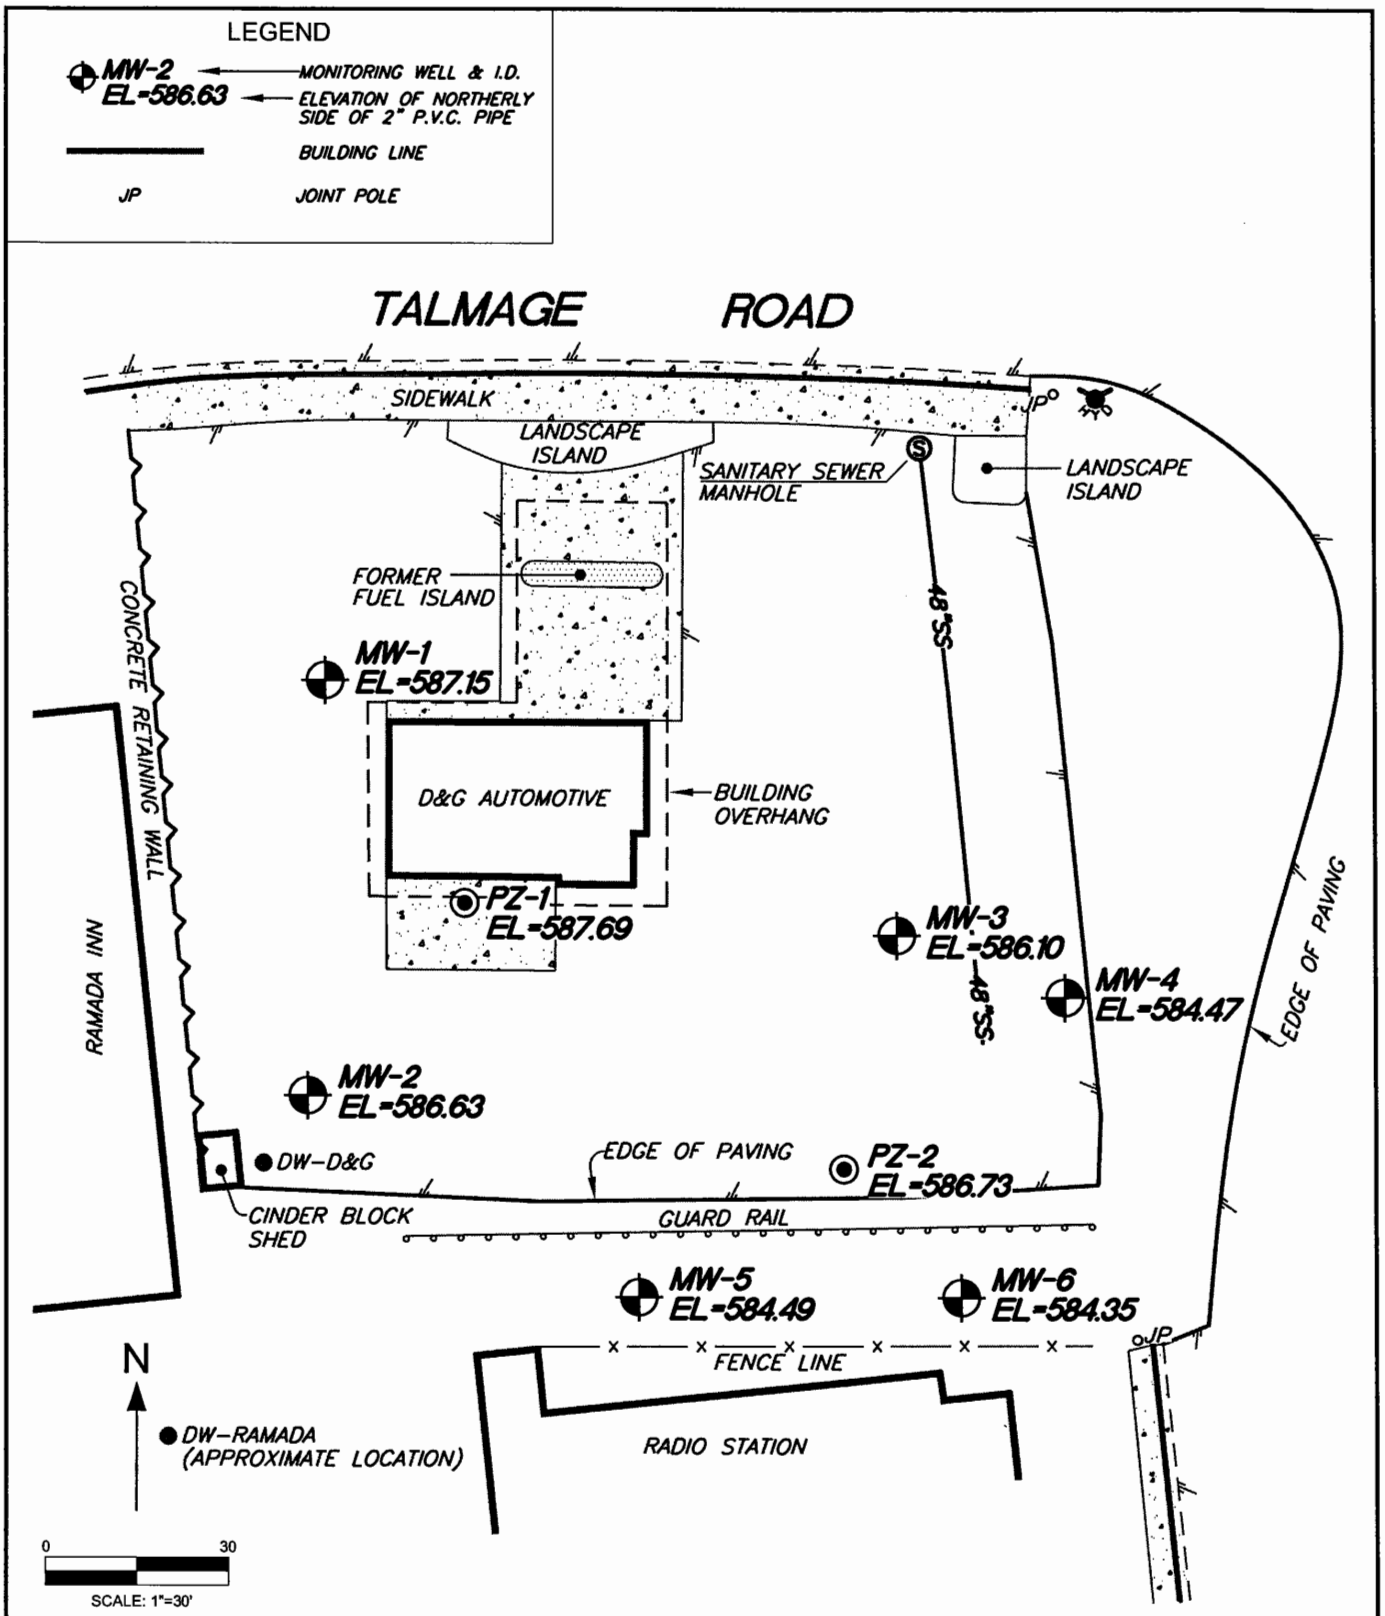

Drafted By: *Tom Lion*

Date: *July 19, 2005*

LION Enviro-Geotech
129 N. Cloverdale Blvd., #7
Cloverdale, California 95425

D&G AUTOMOTIVE
615 TALMAGE ROAD
UKIAH, CALIFORNIA

PLATE 2

SITE PLAN