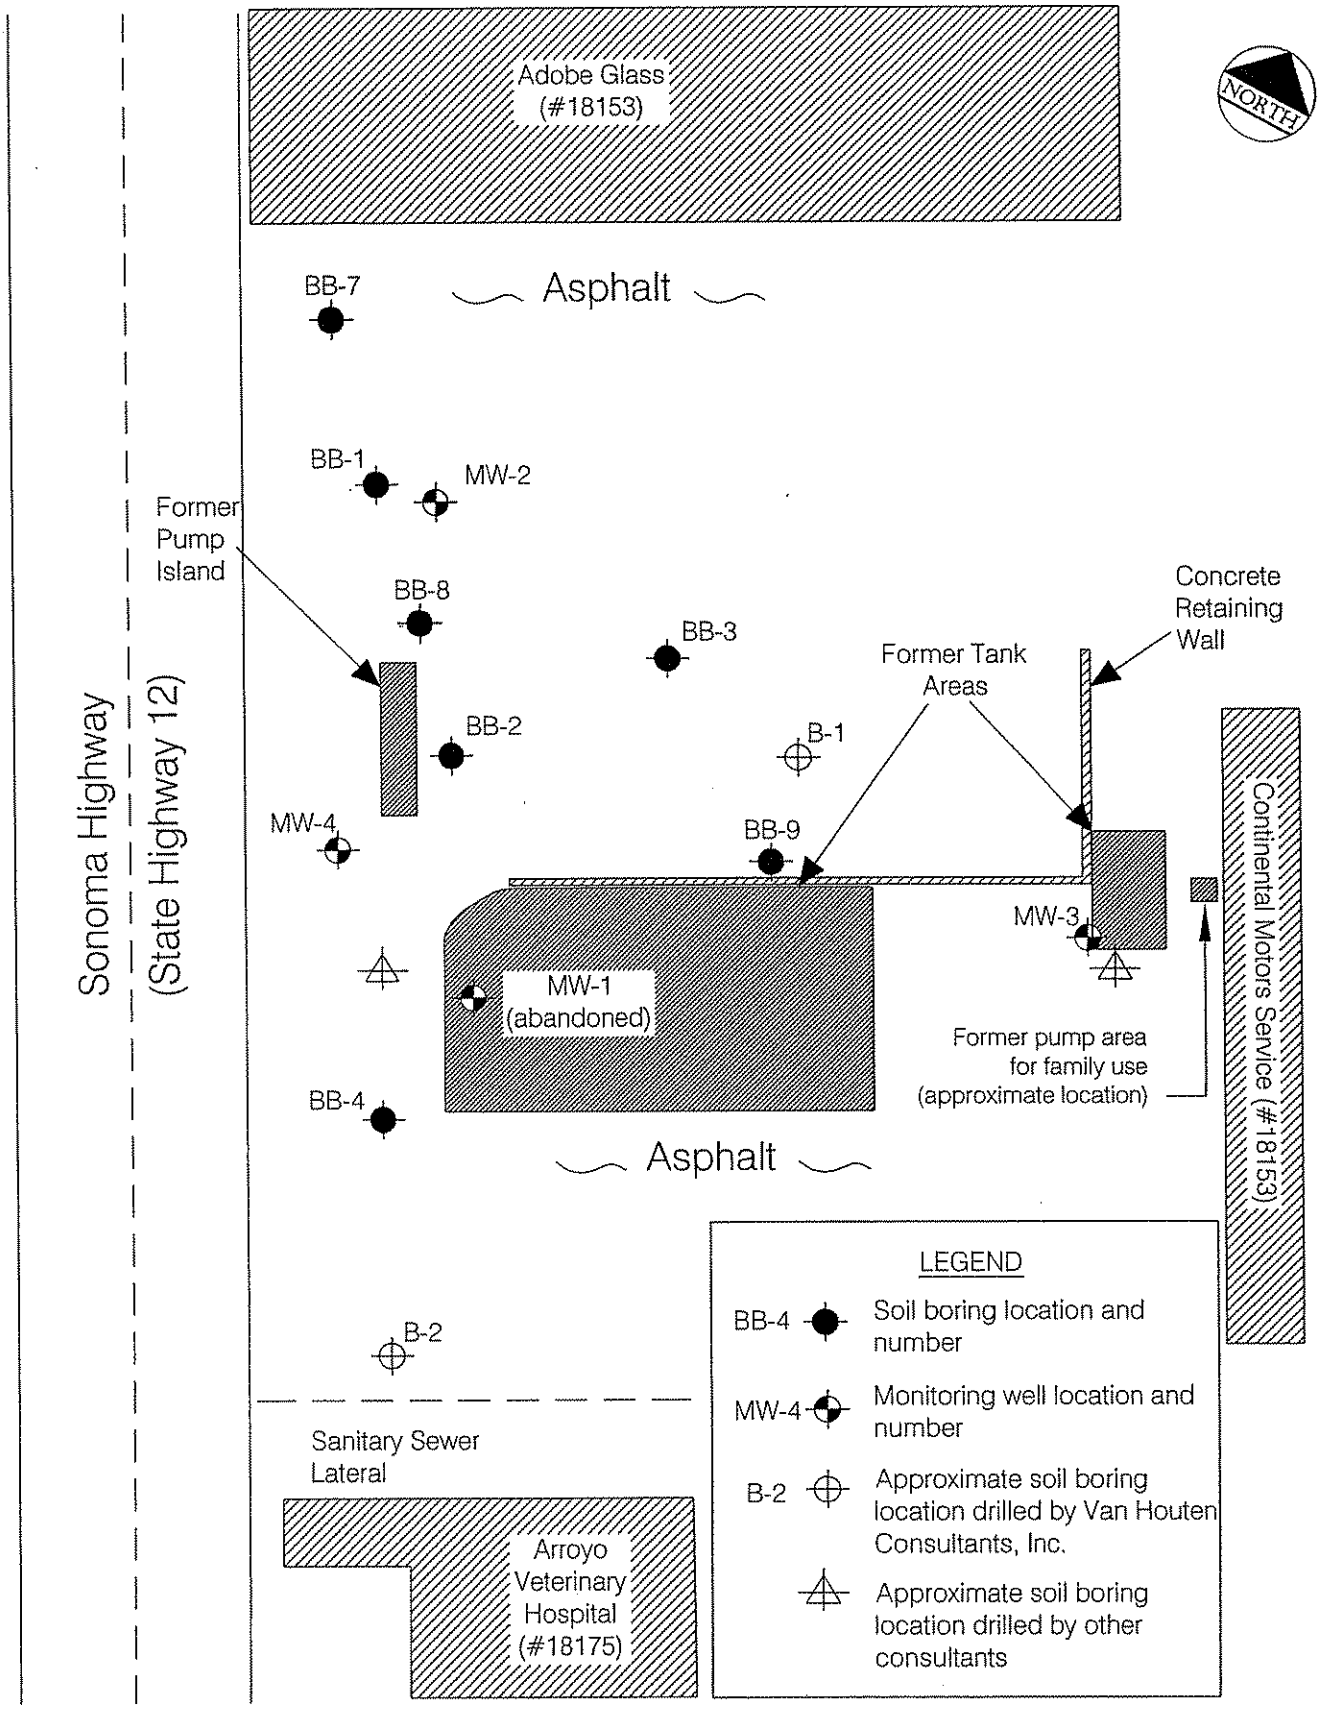

APPROXIMATE SCALE (FEET)

0 10 20 40

Reference: Van Houton Site Plan dated 4/30/93

Brunsing Associates, Inc.
5803 Skylane Blvd., Suite A
Windsor, California 95492
Tel: (707) 838-3027

Job No.: 617
Appr.:
Date: 12/15/04

SITE MAP
18155 Sonoma Highway
Boyes Hot Springs, California

PLATE
2