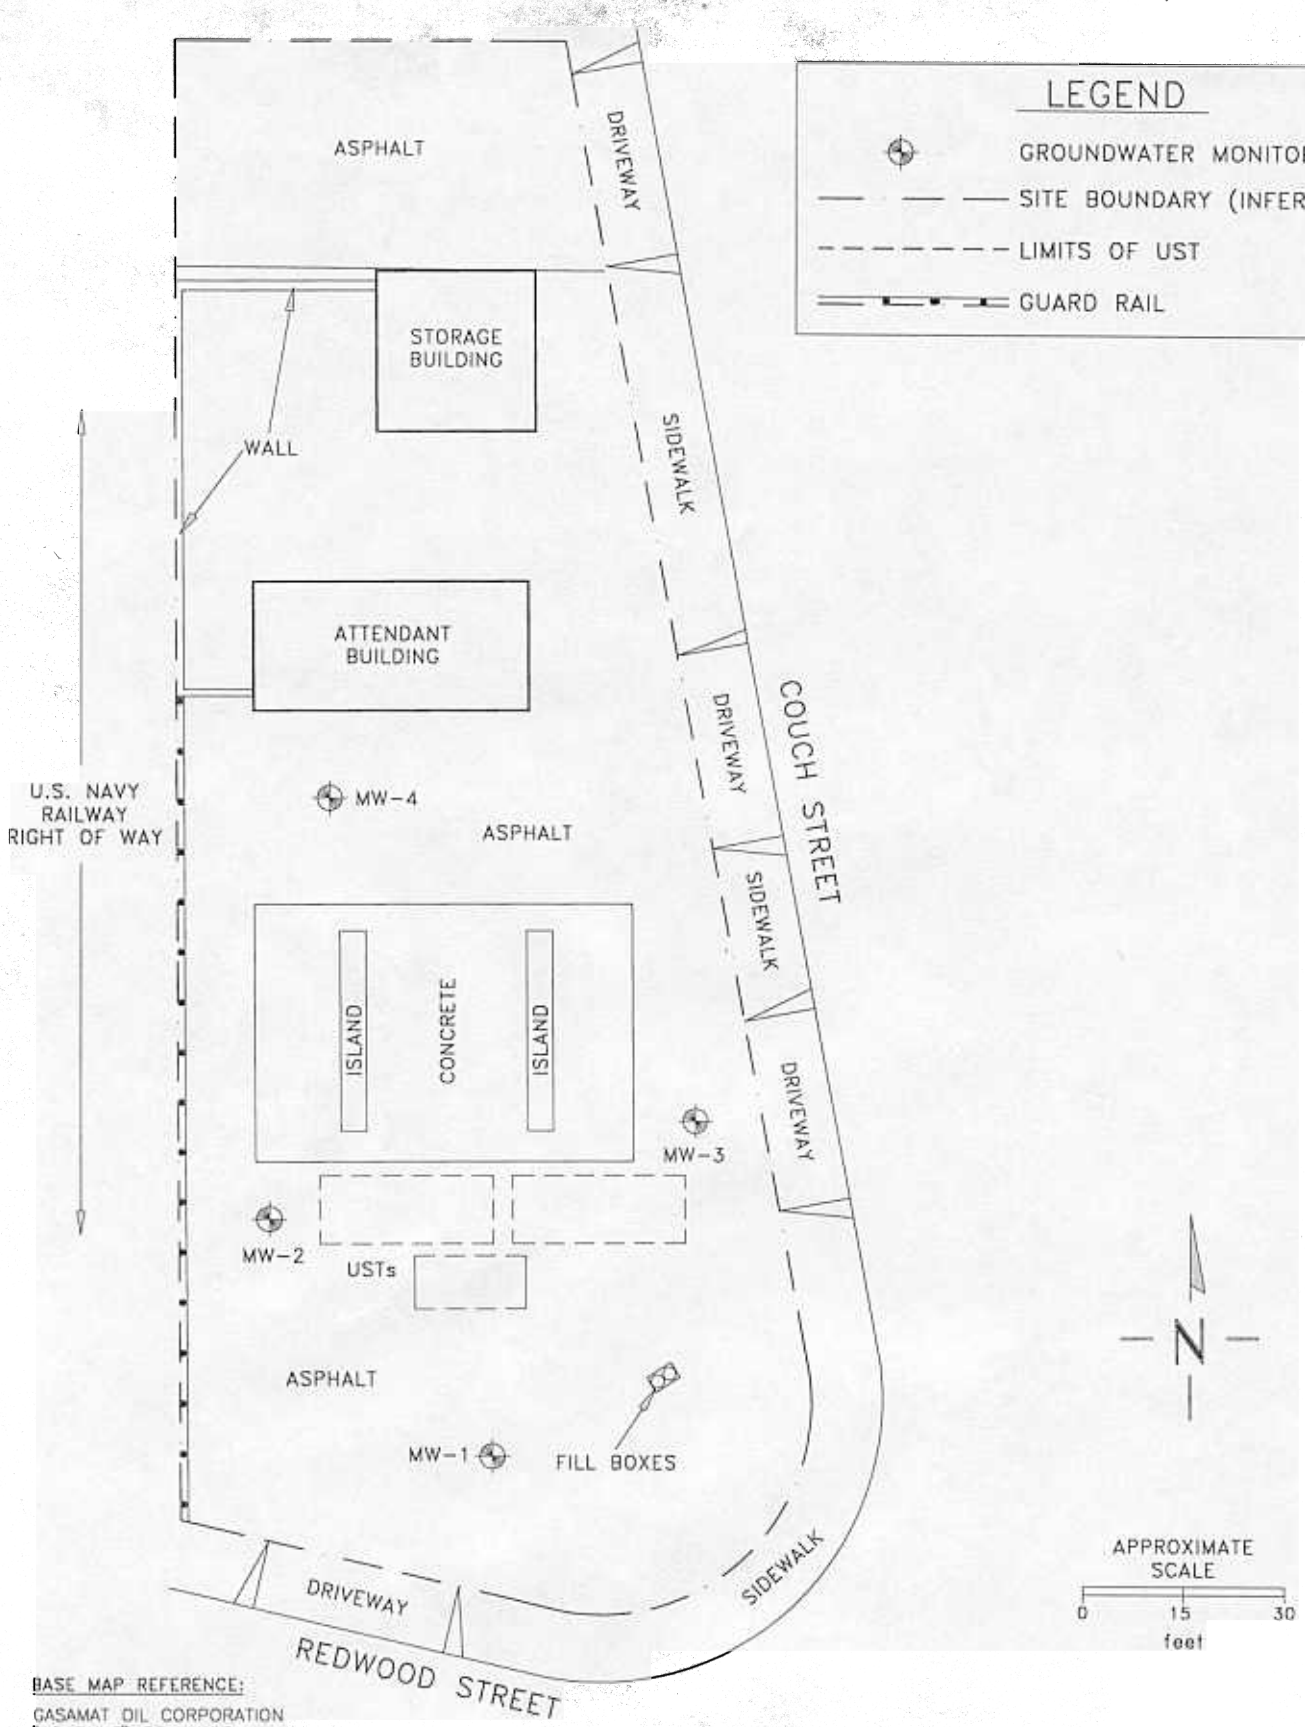

BASE MAP REFERENCE:
GASAMAT OIL CORPORATION
"AS BUILT" DRAWINGS
DATE UNKNOWN

VATC ASSOCIATES INC.	REVISED BY	REVIEWED BY	SITE MAP GASAMAT STATION NO. 958 990 REDWOOD STREET VALLEJO, CALIFORNIA	FIGURE	
	BAK			1	
		REVIEW DATE		PROJECT	
8 x 11 / 7560-1	03/17/99			17558.7560	