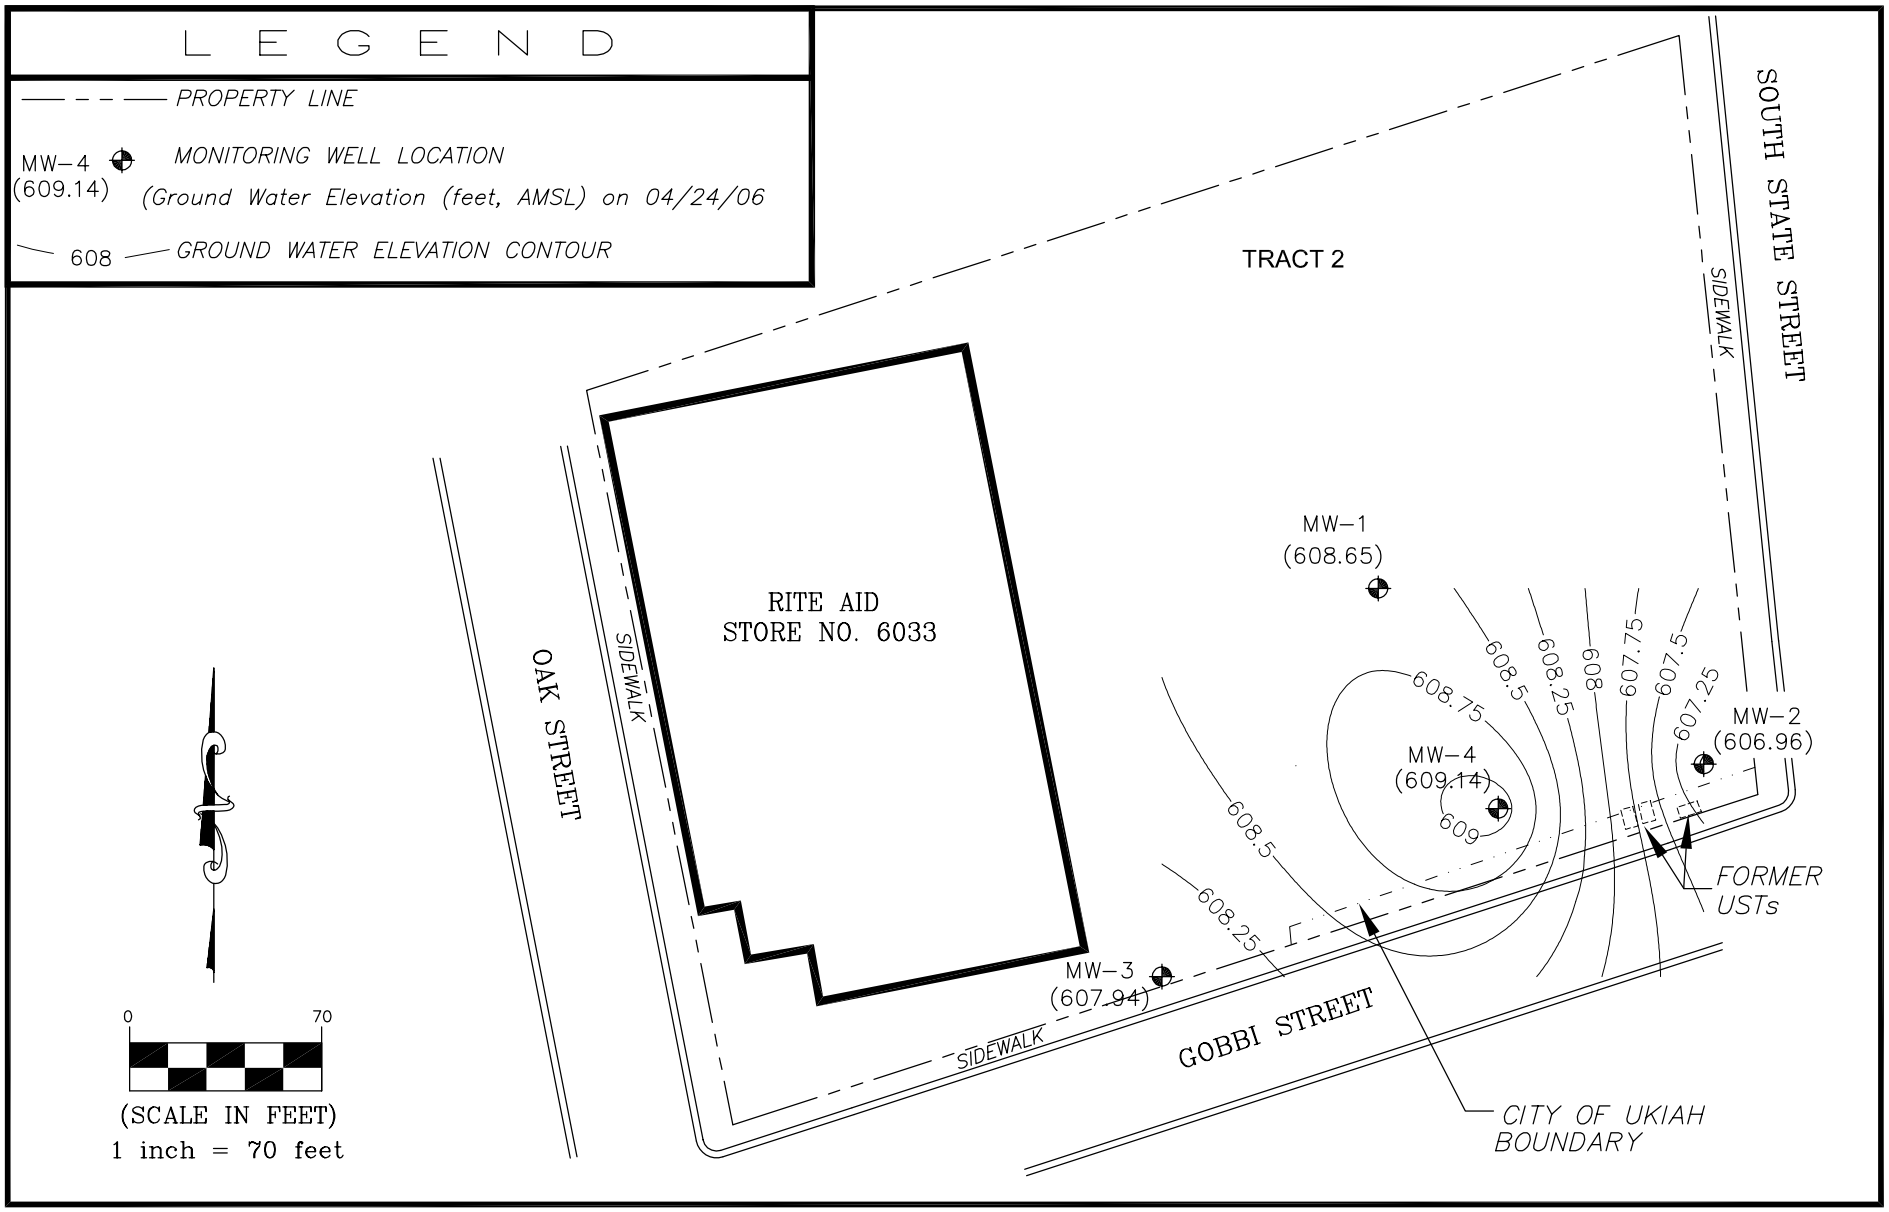

BL Companies

GROUND WATER POTENTIOMETRIC SURFACE MAP - 04/24/2006

RITE AID STORE NO. 6033
680 SOUTH STATE STREET
CITY OF UKIAH, MENDOCINO COUNTY, CALIFORNIA

Drawn	J.R.T.
Approved	K.M.Y.
Scale	1" = 70'
Project No.	98L152-B
Date	05/11/06
CAD File	98L152-B.GW Elev.04-24-2006