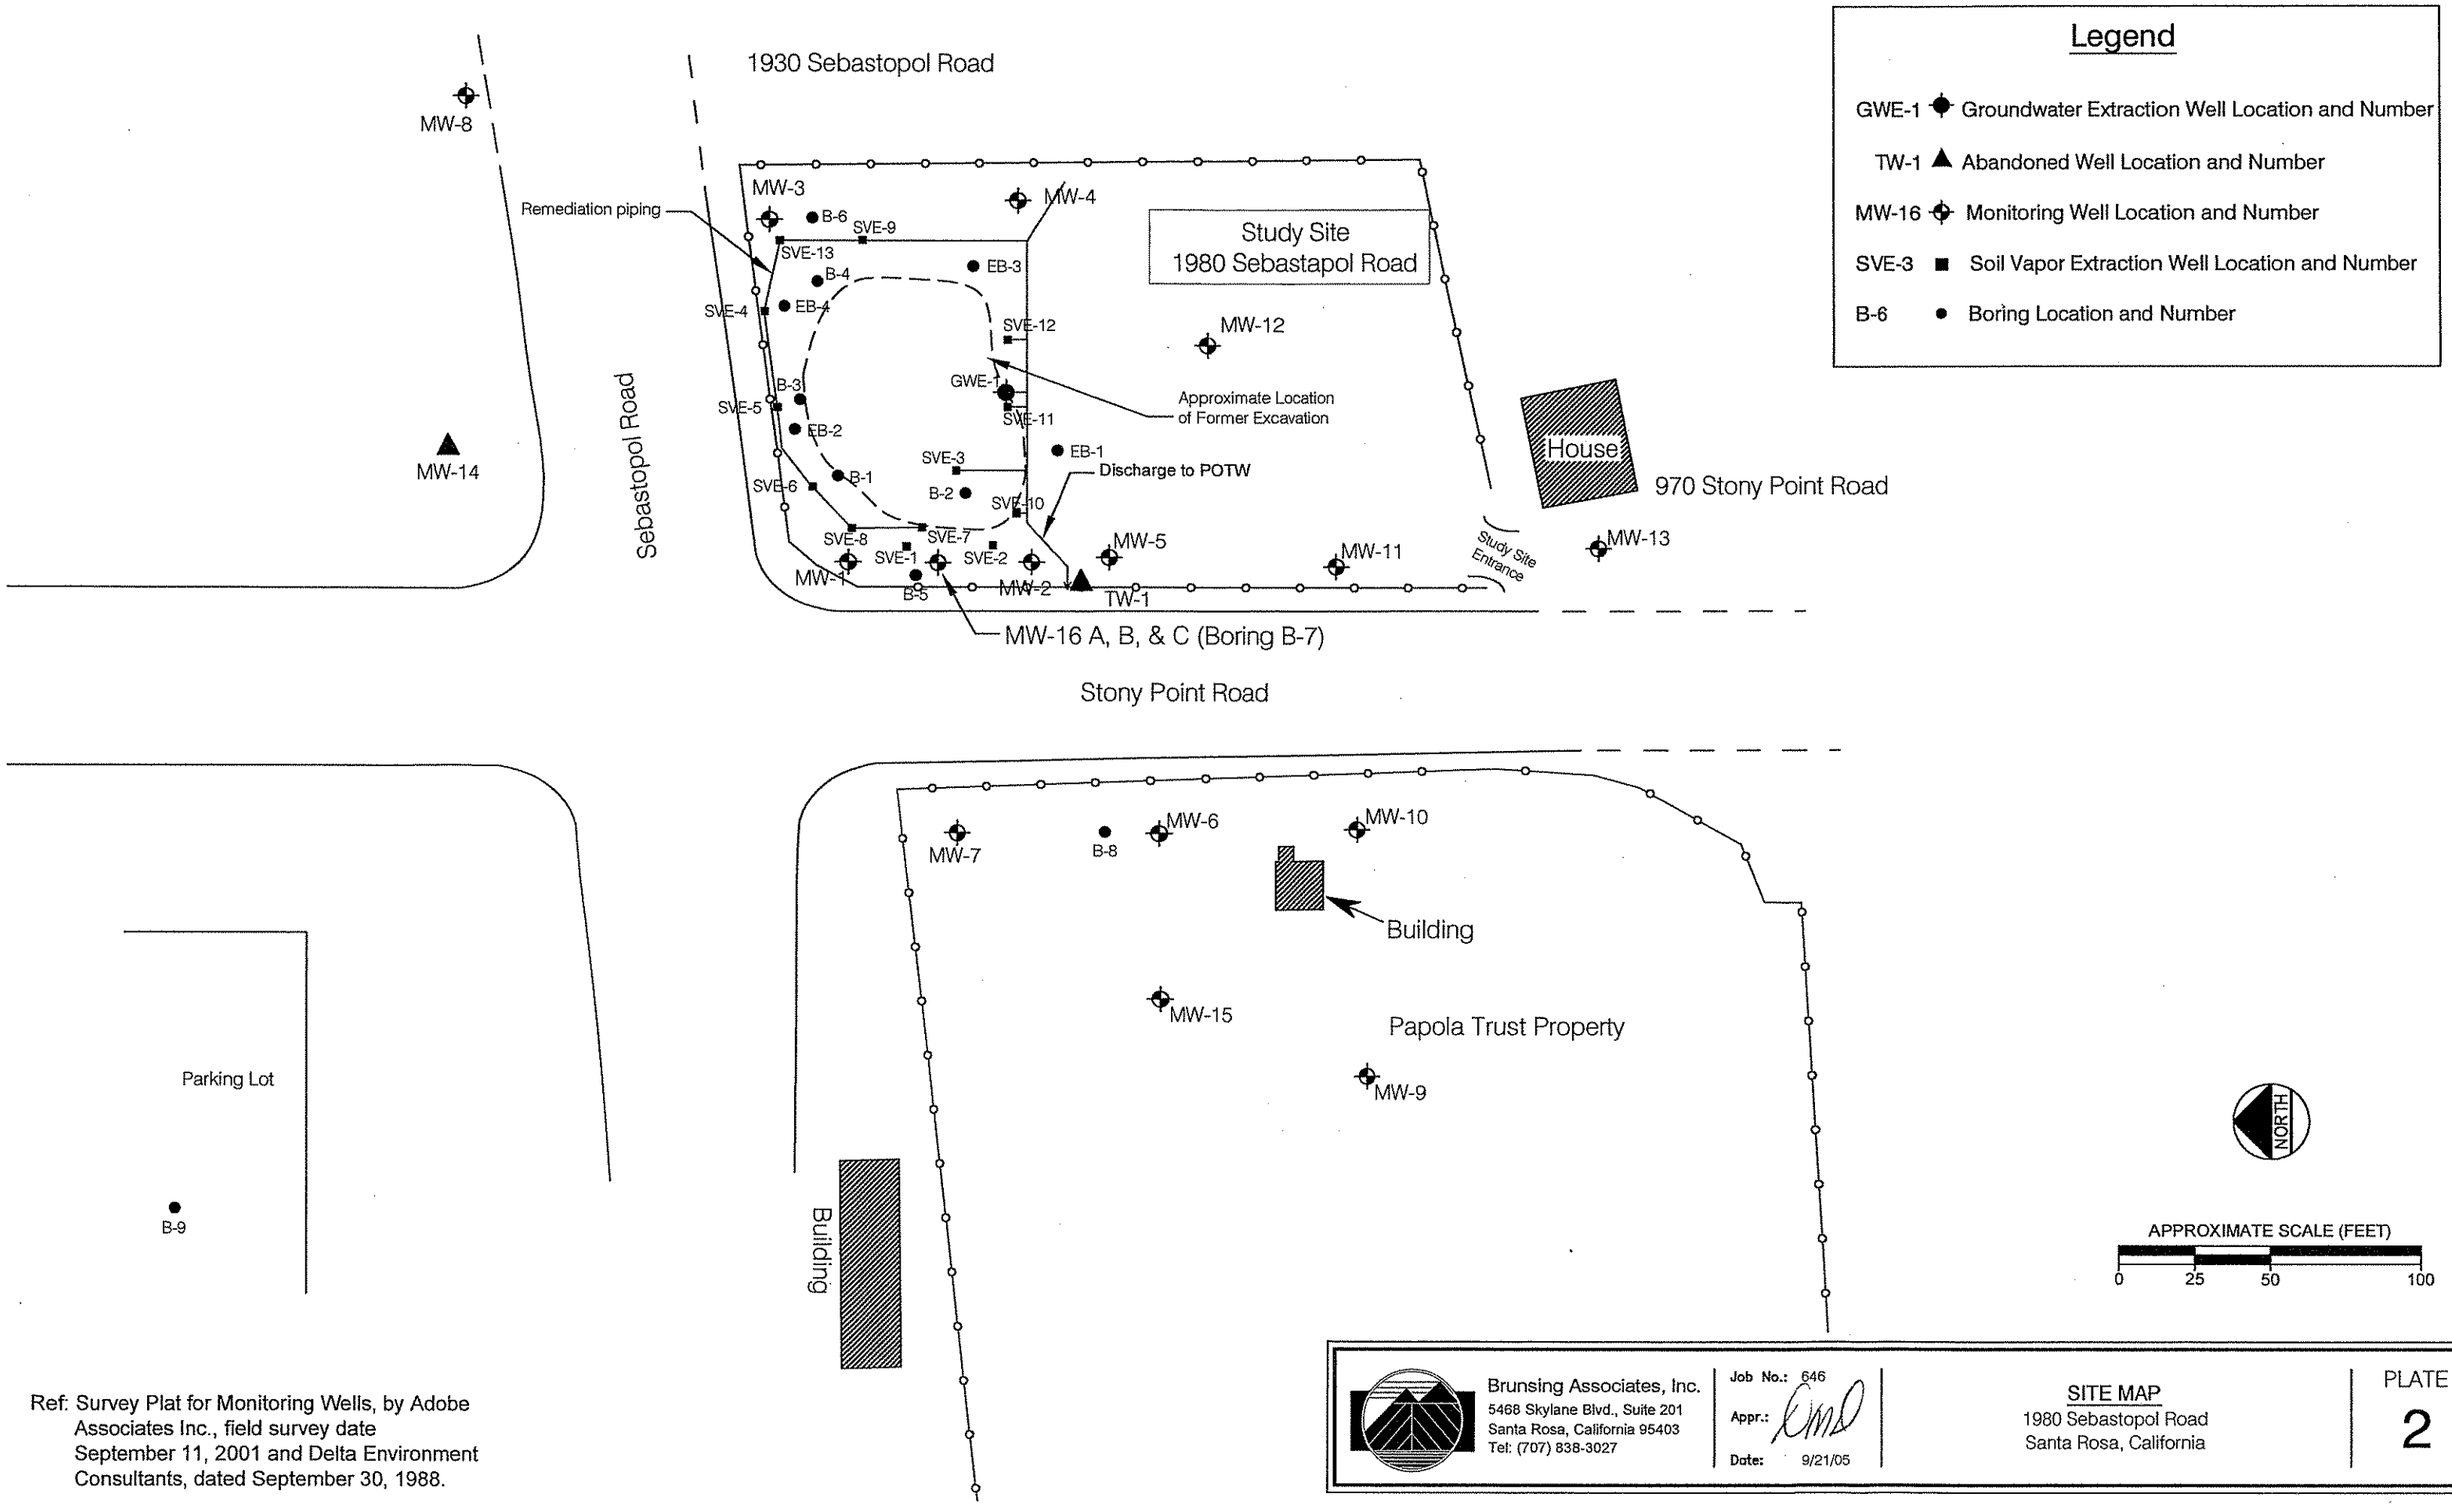

Ref: Survey Plat for Monitoring Wells, by Adobe Associates Inc., field survey date September 11, 2001 and Delta Environment Consultants, dated September 30, 1988.

Brunsing Associates, Inc.
5468 Skylane Blvd., Suite 201
Santa Rosa, California 95403
Tel: (707) 838-3027

Job No.: 646
Appr.:
Date: 9/21/05

SITE MAP
1980 Sebastopol Road
Santa Rosa, California

PLATE 2