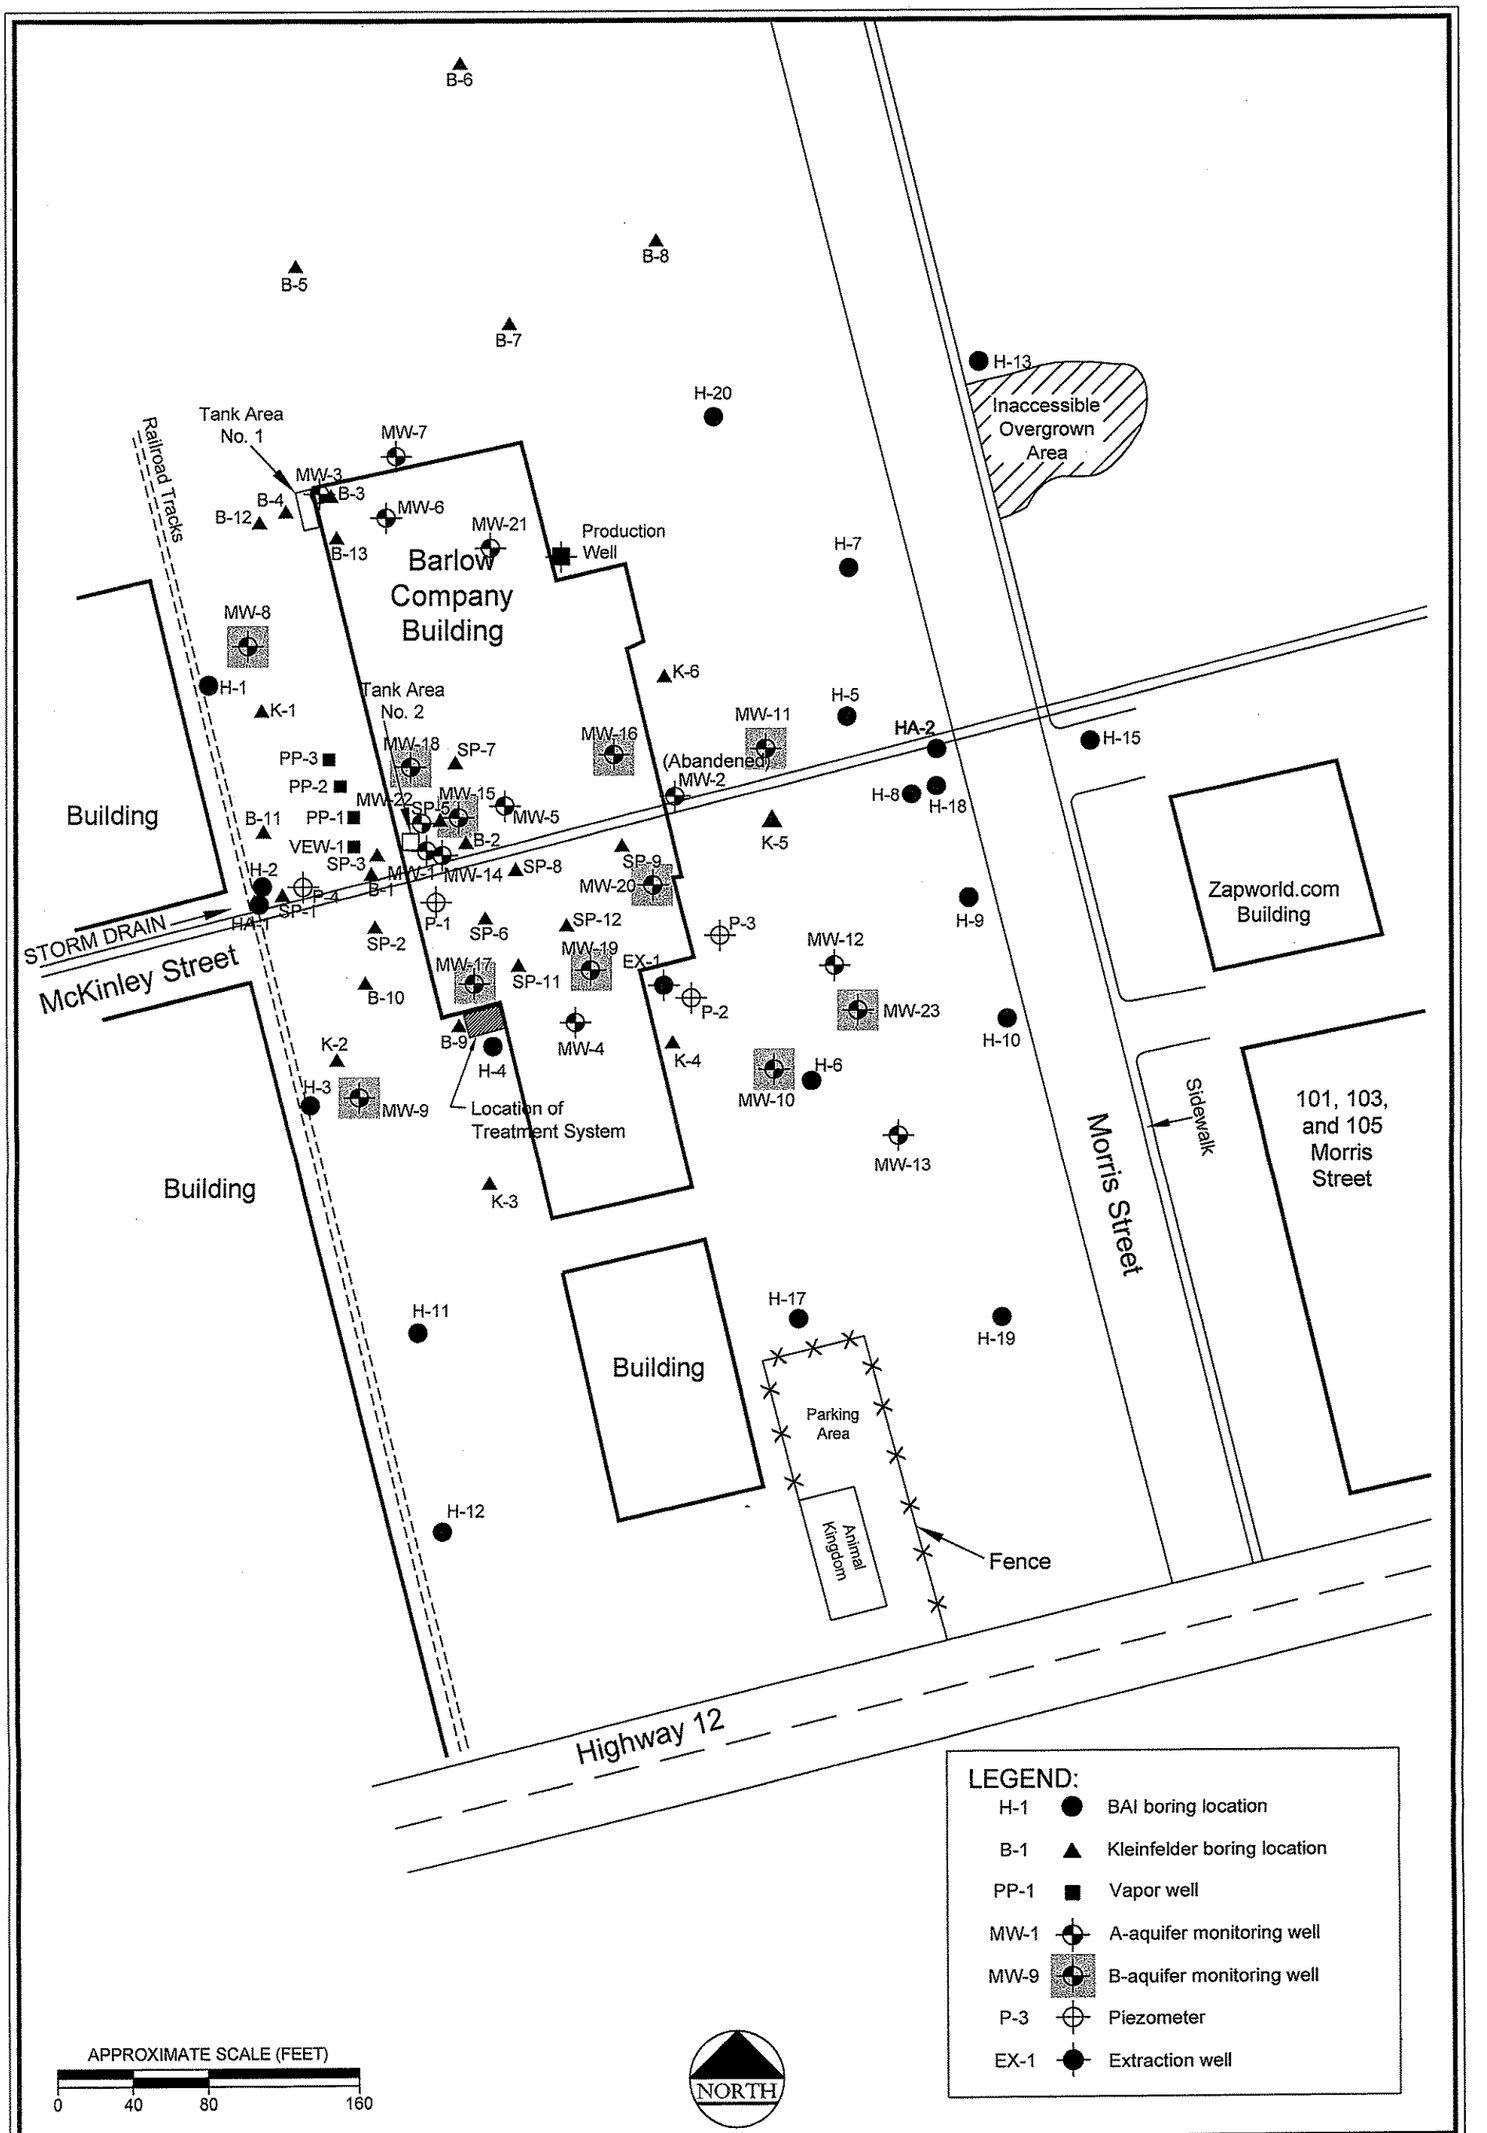

Brunsing Associates, Inc.
5468 Skylane Blvd., Suite 201
Santa Rosa, California 95403
Tel: (707) 838-3027

Job No.: 780
Appr.:
Date: 6/30/04

SITE MAP
200 Morris Street
Sebastopol, California

PLATE
2