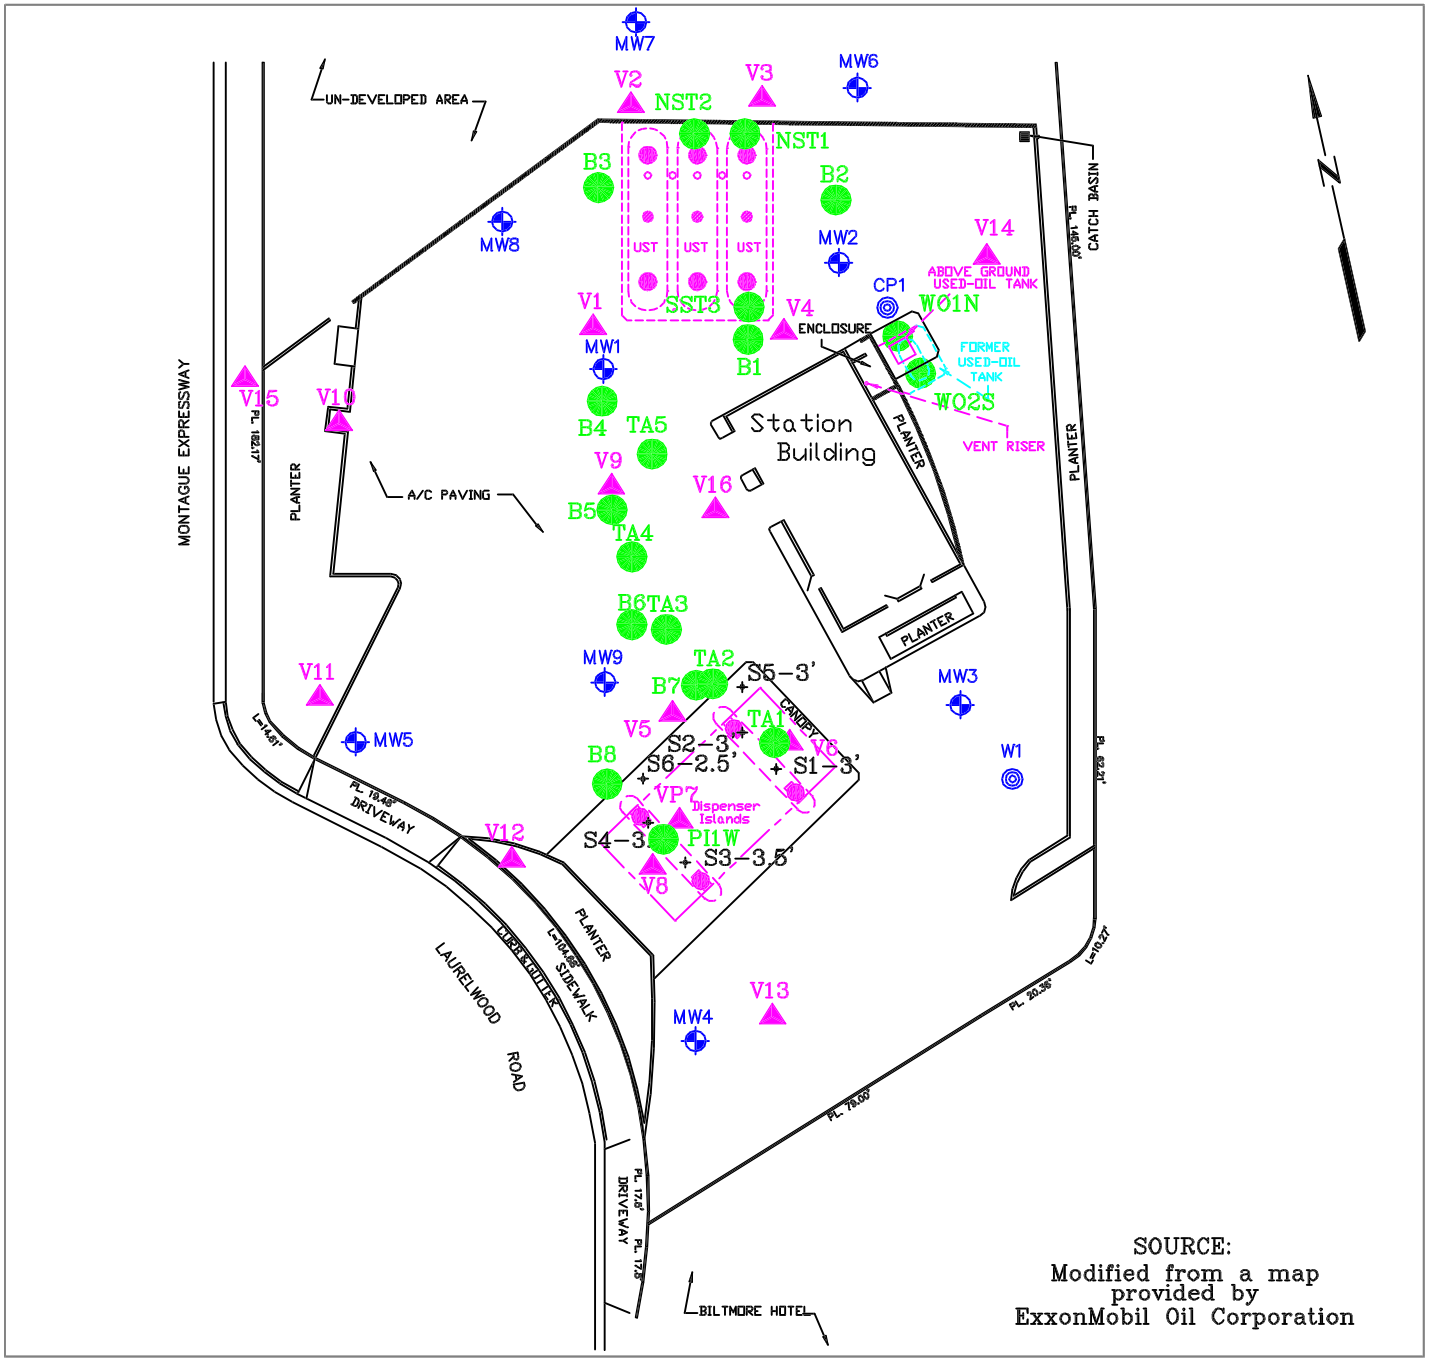

FN 24680002

EXPLANATION

MW3 — Groundwater Monitoring Well

CP1 — Cathodic Protection Well

W1 — Unknown Well

S6-2.5' — Soil Sample Location – Sampled 10/21/98 & 11/2/98

TA5 — Soil Boring Location – Sampled 10/31/99 & 11/01/99

B10 — Soil Boring Location – Sampled 4/16/91

V16 — Soil Vapor Point

APPROXIMATE SCALE

0 40 80 FEET

ENVIRONMENTAL RESOLUTIONS, INC.

SOIL BORING LOCATION MAP

FORMER EXXON SERVICE STATION 7-3624
2181 Laurelwood Road
Santa Clara, California

PROJECT NO. 2468

PLATE 4

July 5, 2001