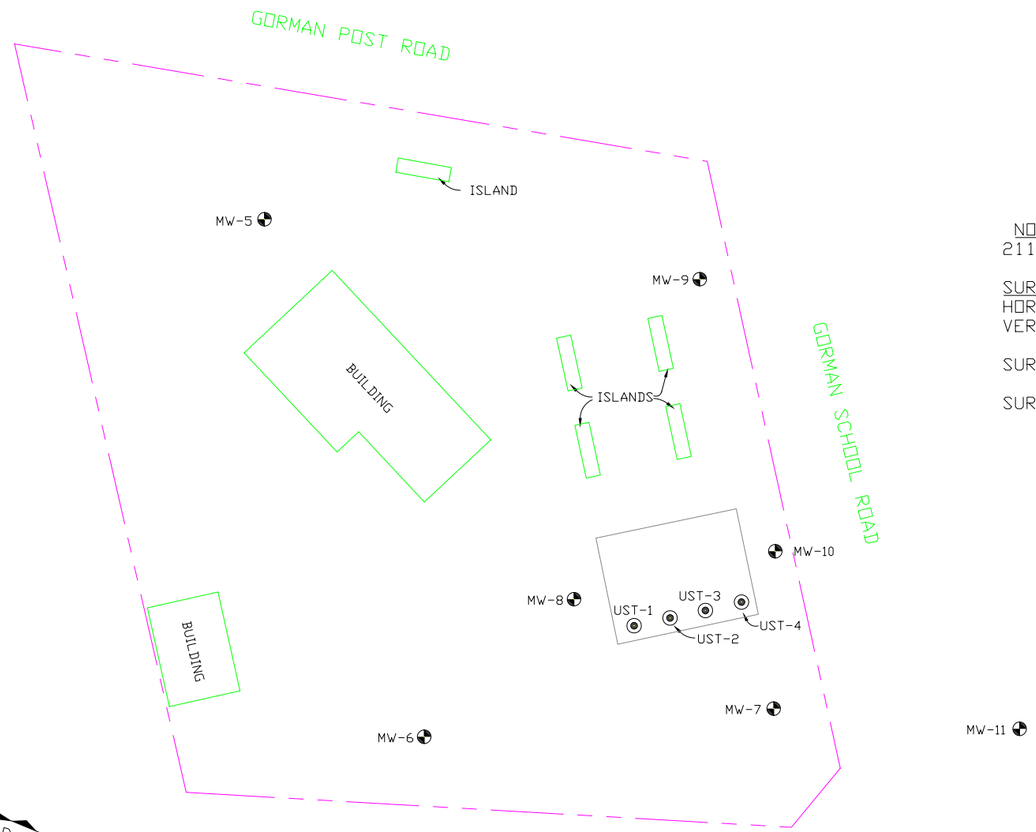

NORTHING	EASTING	LATITUDE	LONGITUDE	CASING	COVER	DESC.
2113109.04	6305686.53	34.7958860	118.8526526	3818.31	3818.79	MW-11

SURVEY CONTROL:
HORIZONTAL DATUM: NAD 83, ZONE 5, FEET
VERTICAL DATUM: NAVD 88, FEET

SURVEY BASED ON PRIOR SURVEY BY THE KEITH COMPANIES DATED 7/22/02

SURVEY DATE: JUNE 23, 2003

WM HOLDINGS INC.
W.L. Meagher
2747 Sherwin Ave. #12
Ventura, Ca. 93003
(805) 677-4850

NORTH

0' 40' 80' 120'
FEET
SCALE: 1" = 40'
DVIEW TWIST 0°

MONITORING WELL SURVEY
CHEVRON STATION #9-7876
49761 GORMAN POST ROAD
GORMAN, CALIFORNIA

SHEET 1
OF 1

DRAWING NO.
B02140

REVISED: 06-25-2003