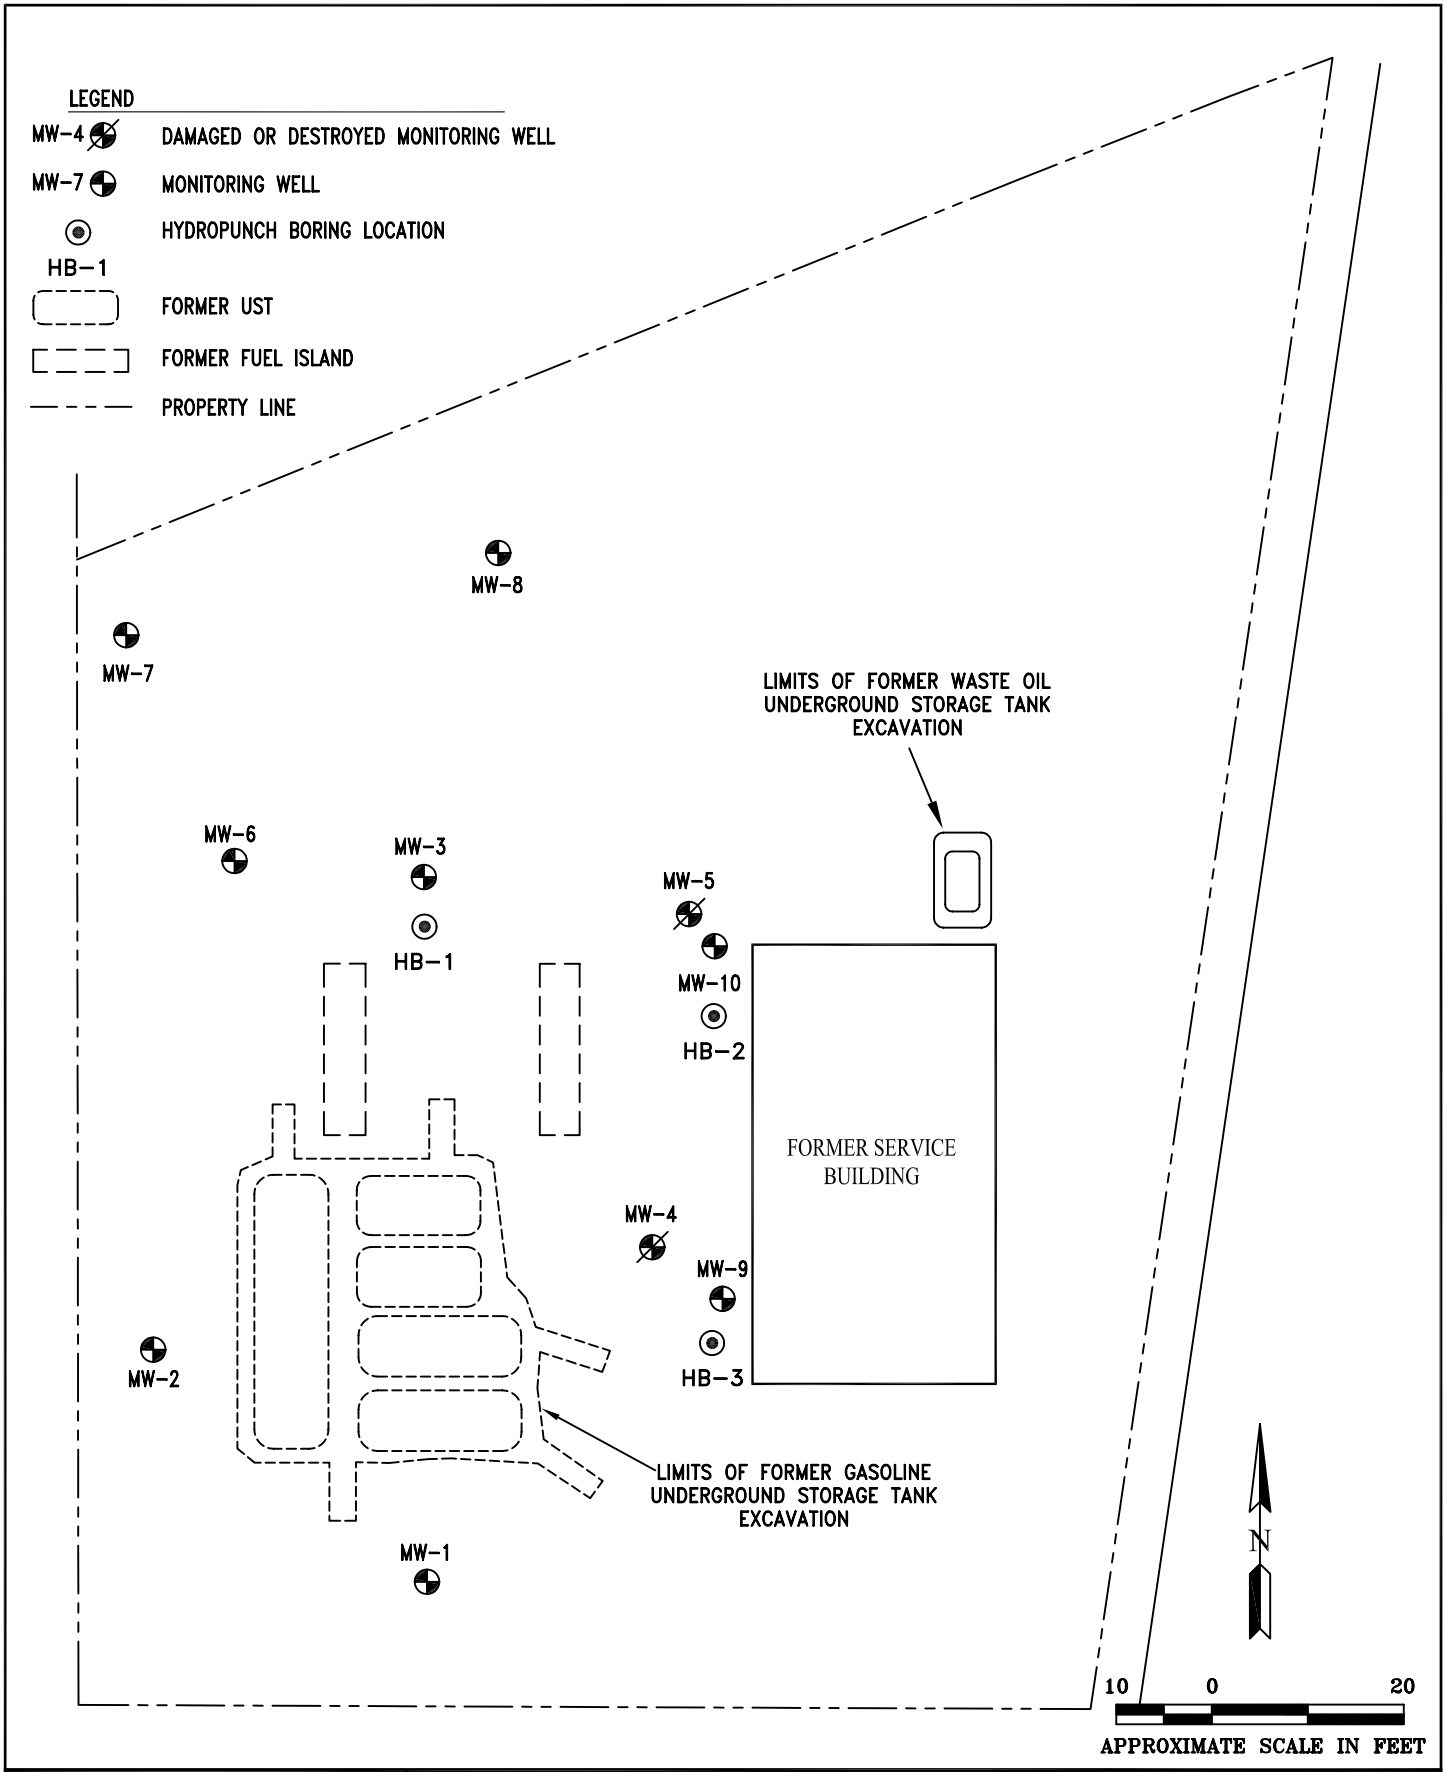

SECOR
International Incorporated
2655 CAMINO DEL RIO N., SUITE 302
SAN DIEGO, CA. 92108

SITE PLAN W/ SOIL BORING LOCATION
FORMER EZ SERVE FACILITY #100778
1280 NORTH ESCONDIDO BLVD.
ESCONDIDO, CALIFORNIA

FIGURE 1

PROJECT: 080T.04902.00 DATE: 3/31/03
K:\...2003dwgs\General2003\EZ-Serve\EZHBL3-03.DWG