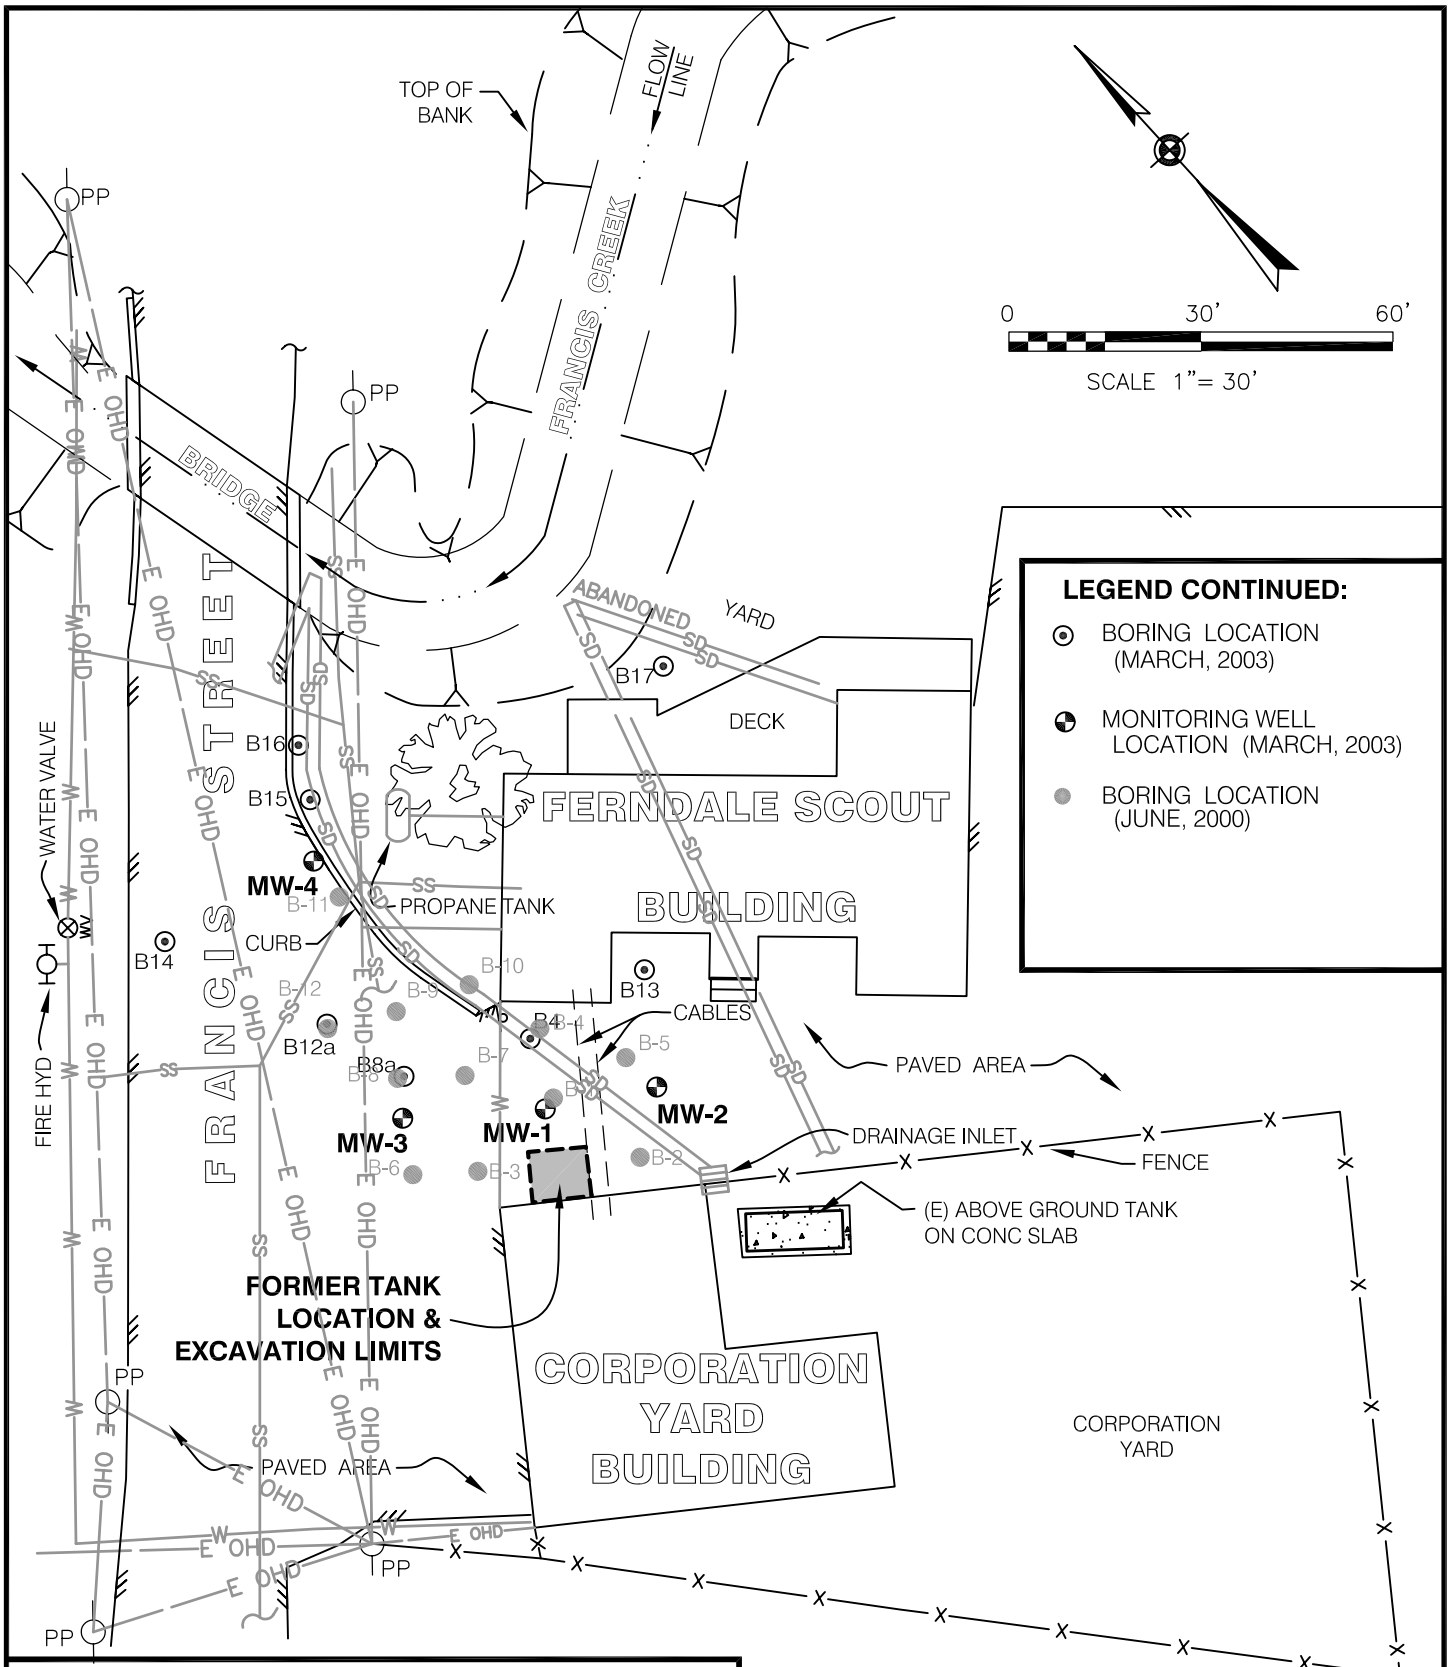

SITE MAP AND BORING & WELL LOCATIONS

FERNDALE CORP YARD
So. Francis St., Ferndale, CA

FIGURE 3

WINZLER & KELLY

FILE: J:\CAD\JOBS\2000\00137101\dwg\371a102f03.dwg DATE: Jul 23 03 @ 10:57am