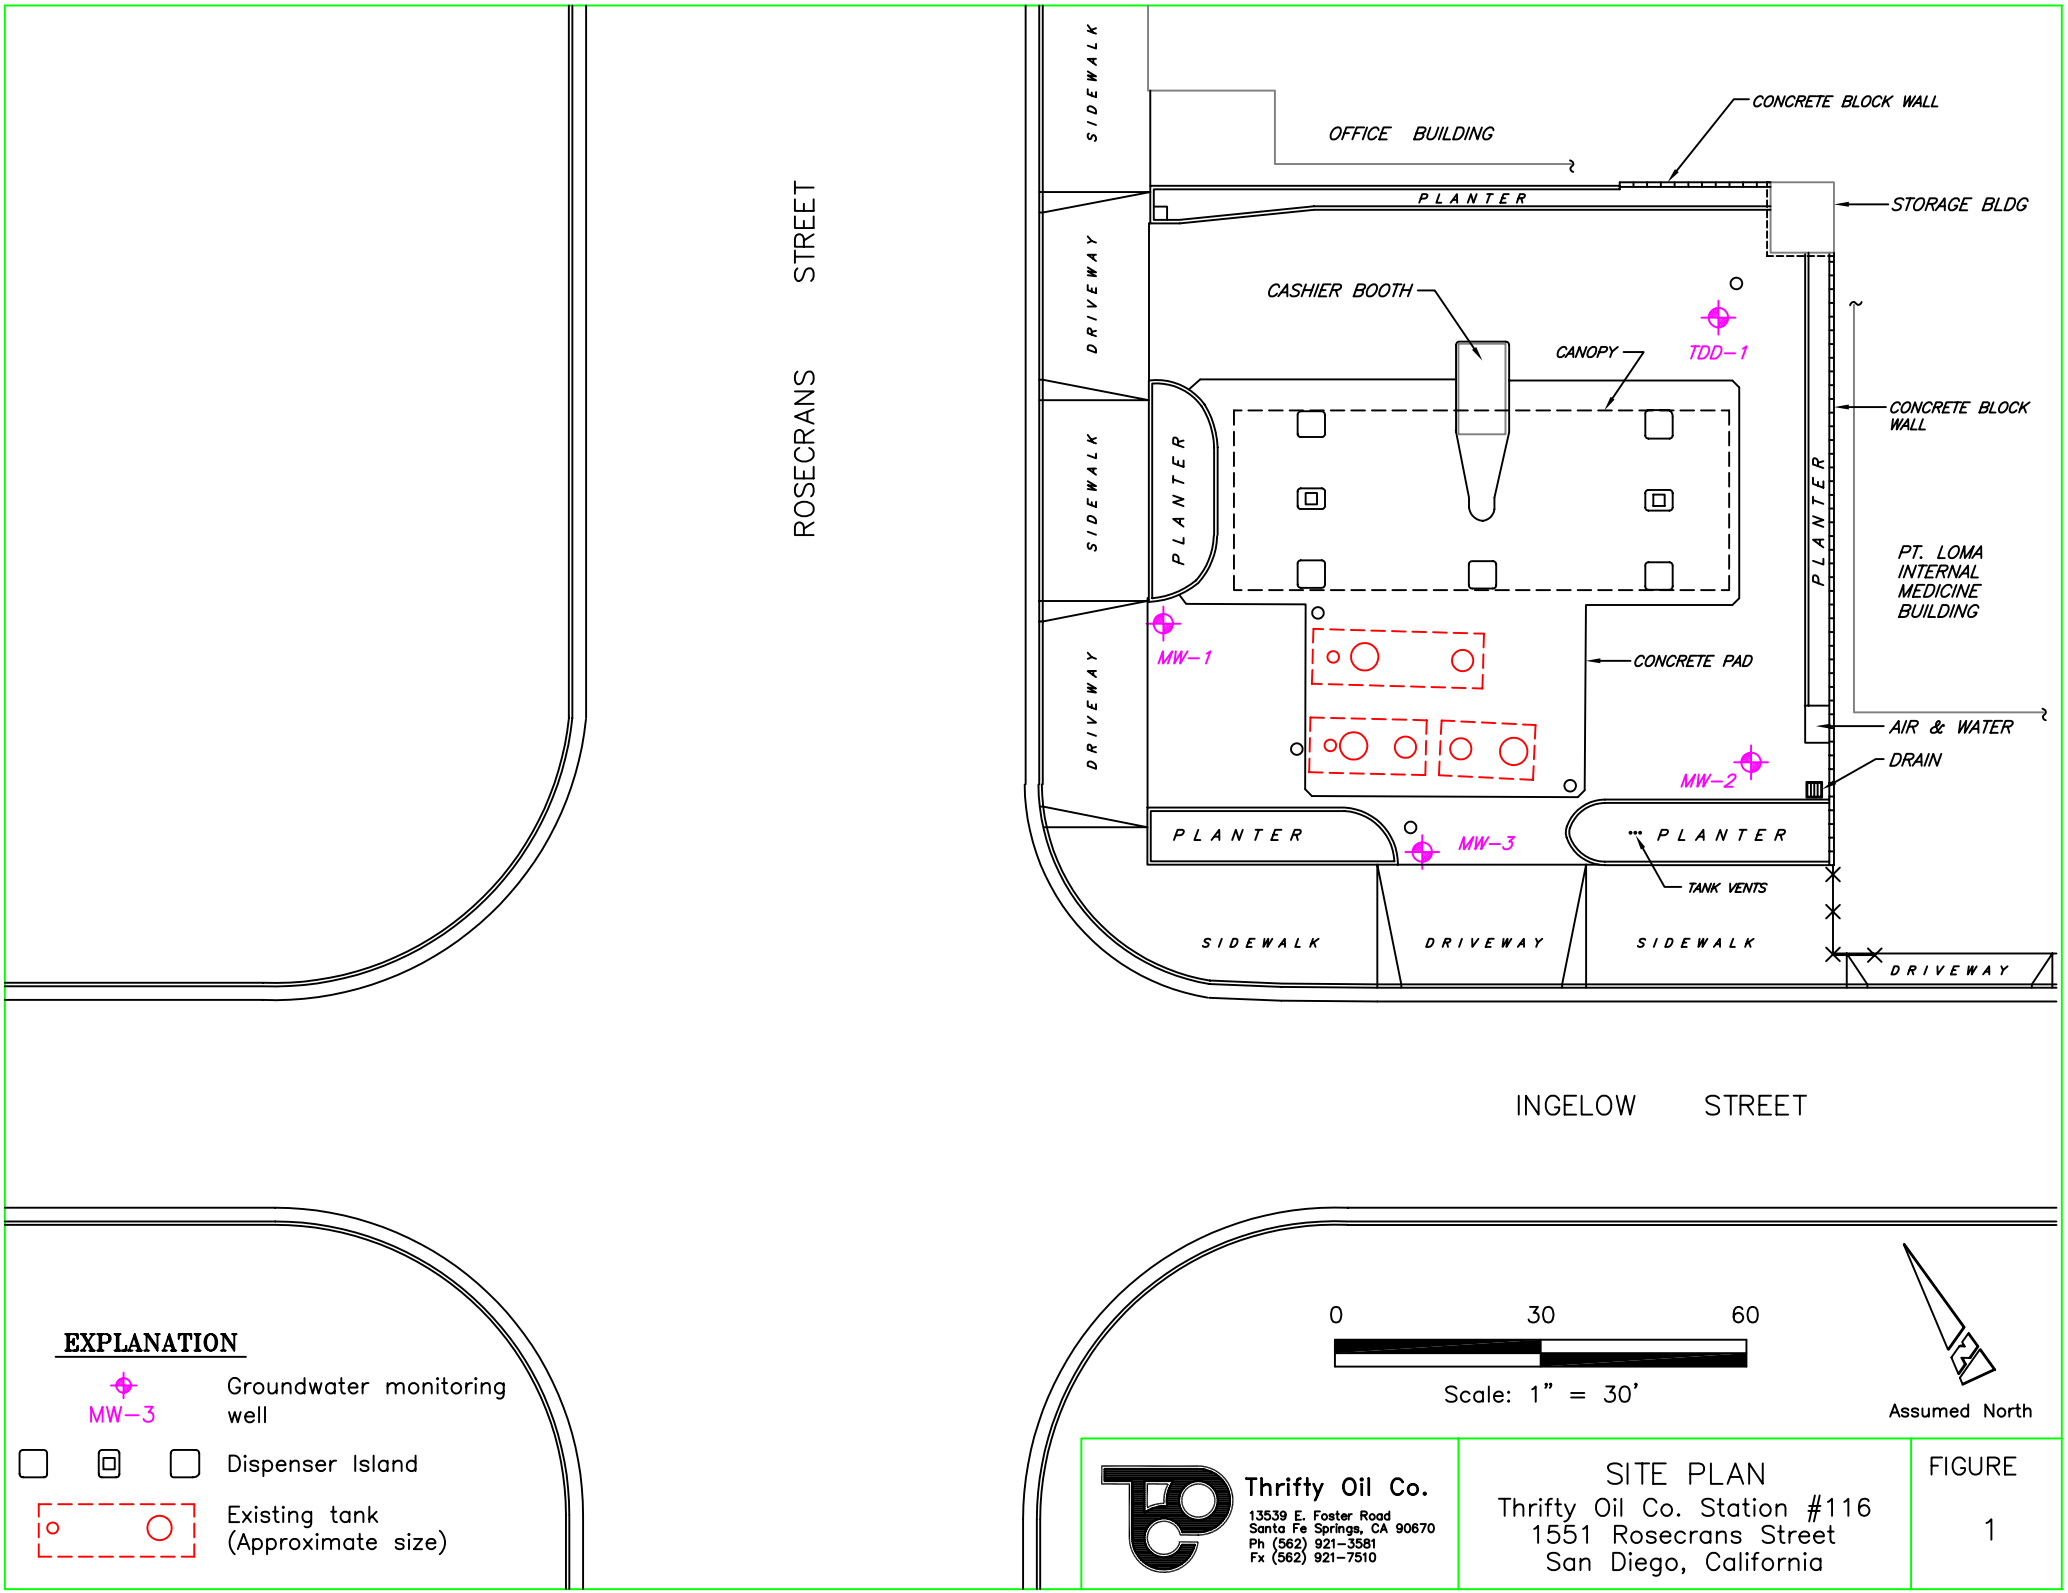
ROSECRANS STREET
INGELOW STREET
SIDEWALK
DRIVEWAY
SIDEWALK
DRIVEWAY
OFFICE BUILDING
CONCRETE BLOCK WALL
PLANTER
STORAGE BLDG
CASHIER BOOTH
CANOPY
TDD-1
CONCRETE BLOCK WALL
PLANTER
PLANTER
PT. LOMA INTERNAL MEDICINE BUILDING
MW-1
CONCRETE PAD
AIR & WATER
DRAIN
MW-2
PLANTER
MW-3
PLANTER
TANK VENTS
SIDEWALK
DRIVEWAY
SIDEWALK
DRIVEWAY
EXPLANATION
MW-3
Groundwater monitoring well
Dispenser Island
Existing tank (Approximate size)
0
30
60
Scale: 1" = 30'
Assumed North
Thrifty Oil Co.
13539 E. Foster Road
Santa Fe Springs, CA 90670
Ph (562) 921-3581
Fx (562) 921-7510
SITE PLAN
Thrifty Oil Co. Station #116
1551 Rosecrans Street
San Diego, California
FIGURE
1