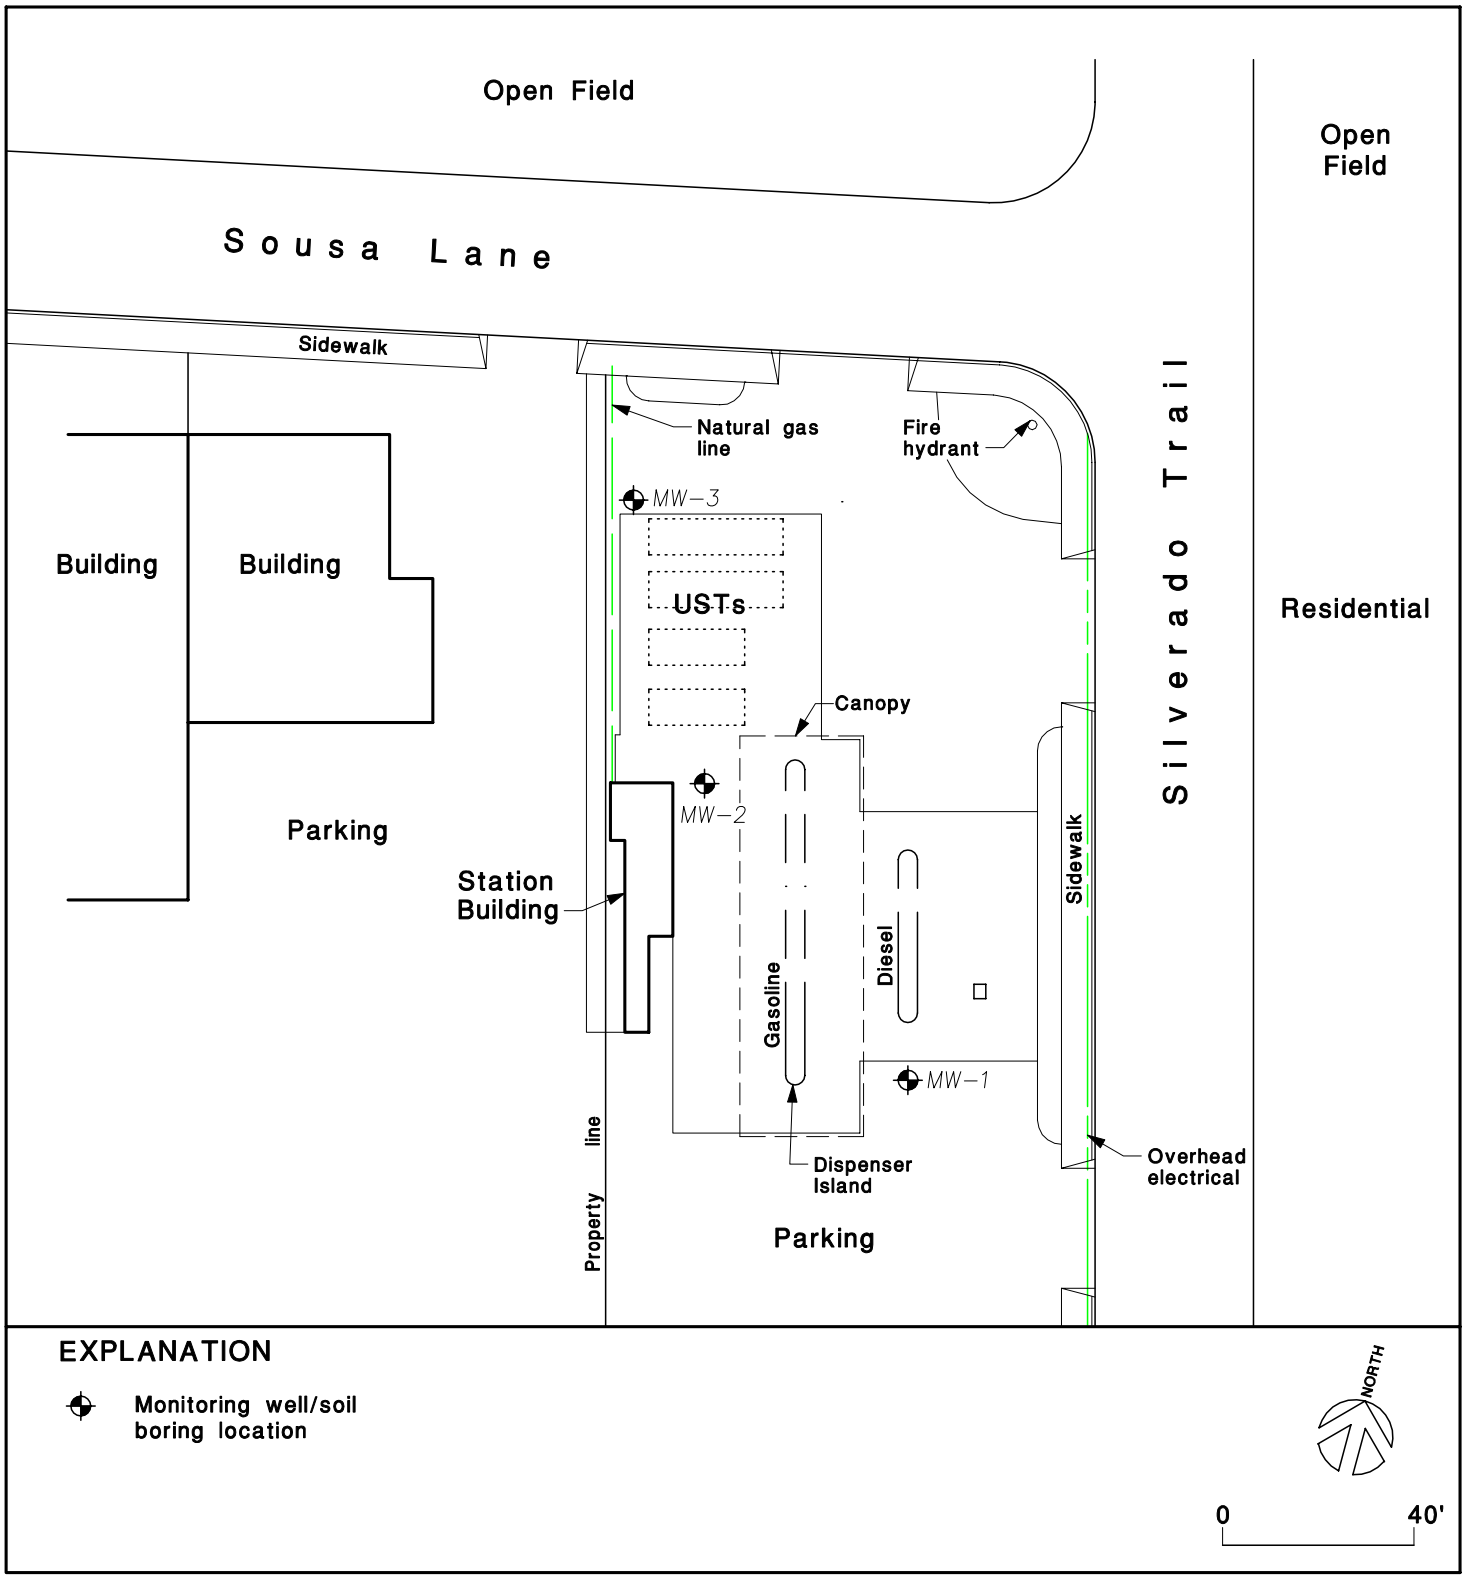
Open Field
Open Field
Sousa Lane
Sidewalk
Natural gas line
Fire hydrant
MW-3
Building
Building
USTs
Residential
Silverado Trail
Canopy
MW-2
Parking
Station Building
Sidewalk
Diesel
Gasoline
MW-1
Dispenser Island
Overhead electrical
Property line
Parking
EXPLANATION
Monitoring well/soil boring location
NORTH
0
40'

Site Plan