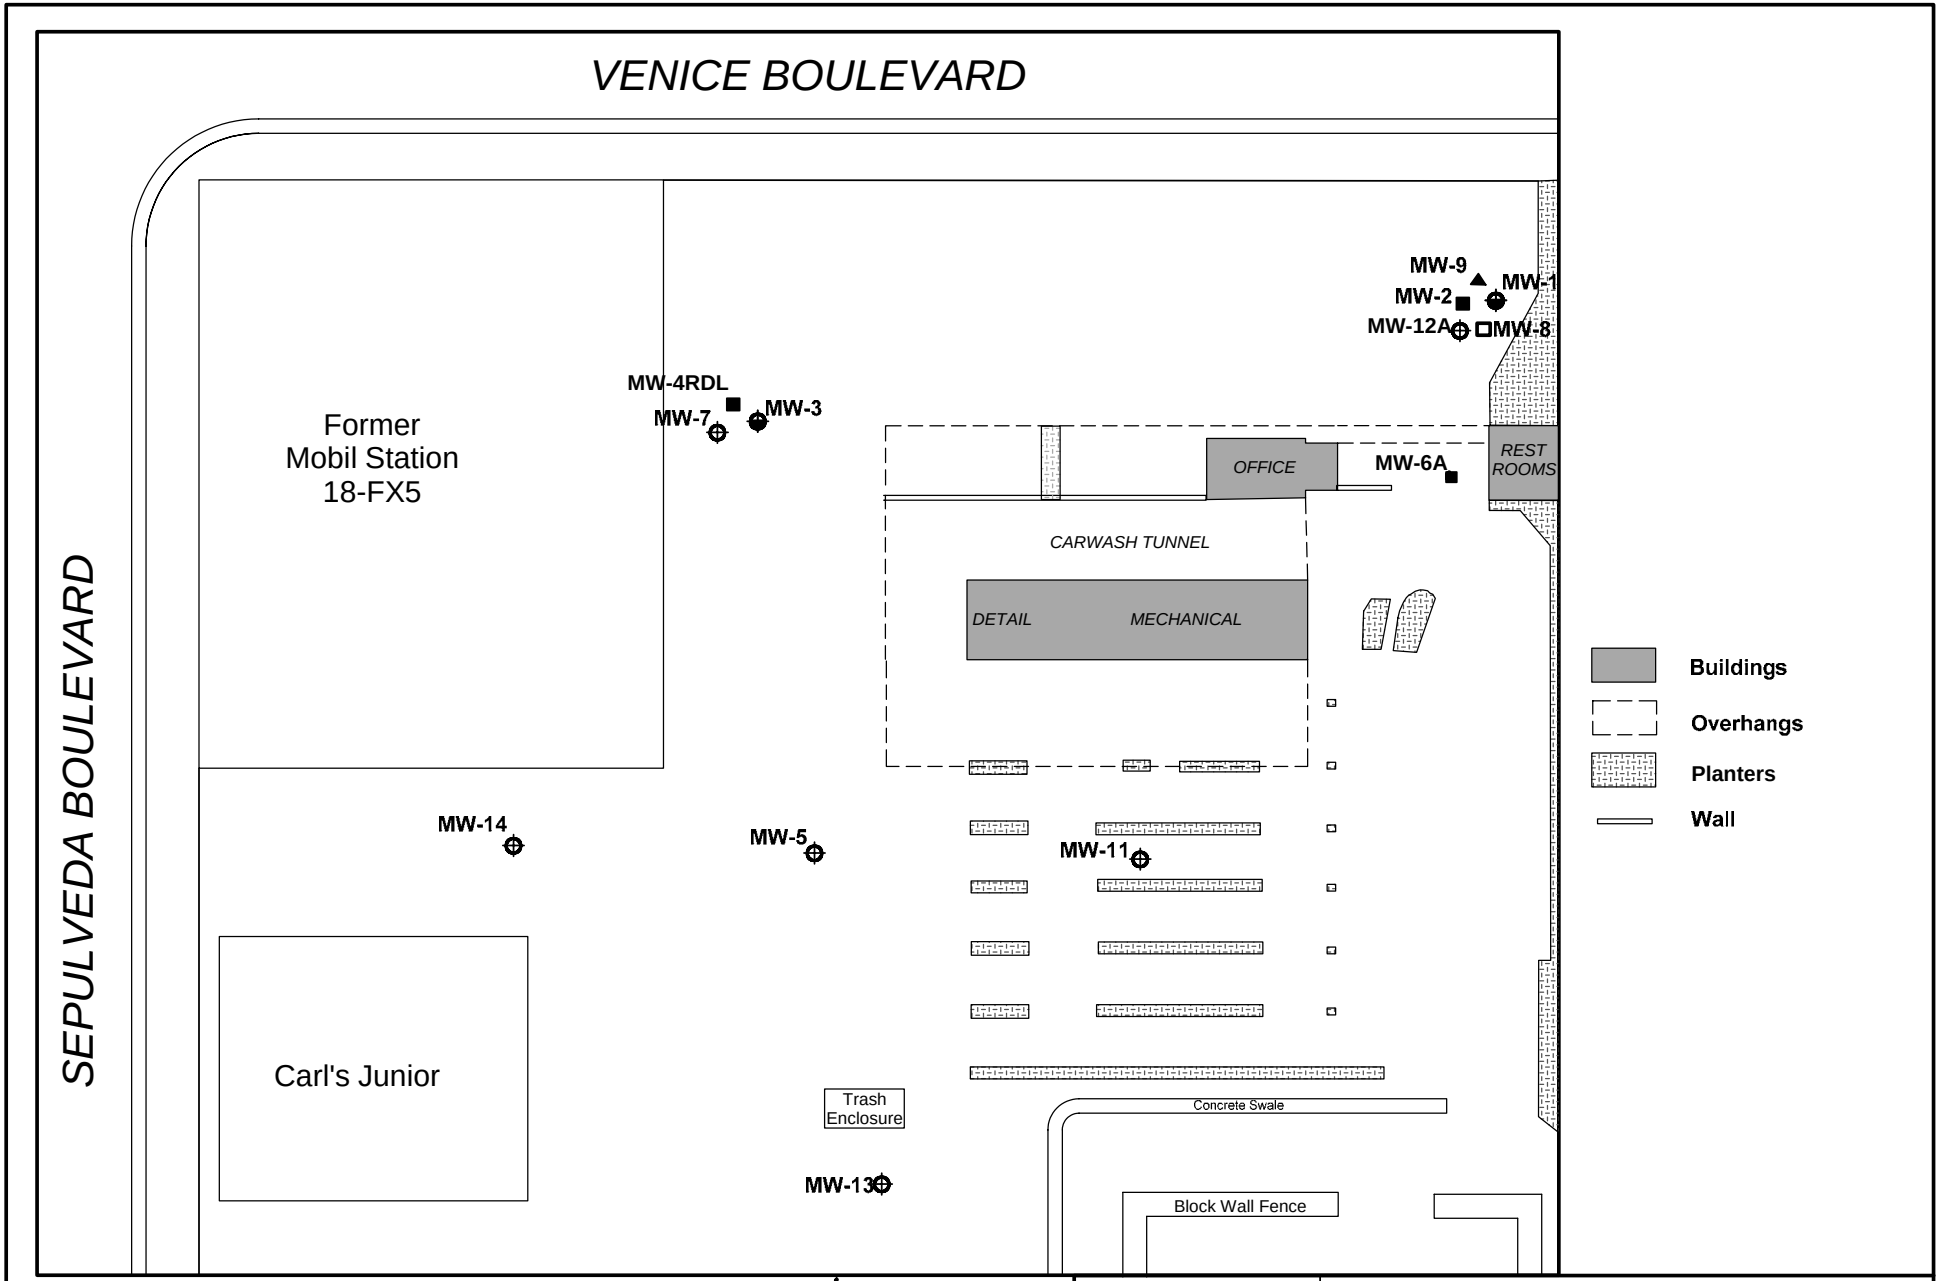

MW-1 Monitoring Well Completed above 23 ft. Aquitard
MW-8 Monitoring Well Completed above 26.5 ft. Aquitard
MW-2 Monitoring Well Completed above 33 ft. Aquitard
MW-9 Monitoring Well Completed at 53 ft Perched Zone
MW-6A Monitoring Well in Shallow Unnamed Aquifer

North

0 20 40'
Scale in Feet

Professional Property Inspections, Inc.

SITE PLAN

Former Great West Car Wash
11166 Venice Blvd.
Culver City, California

FIGURE 2