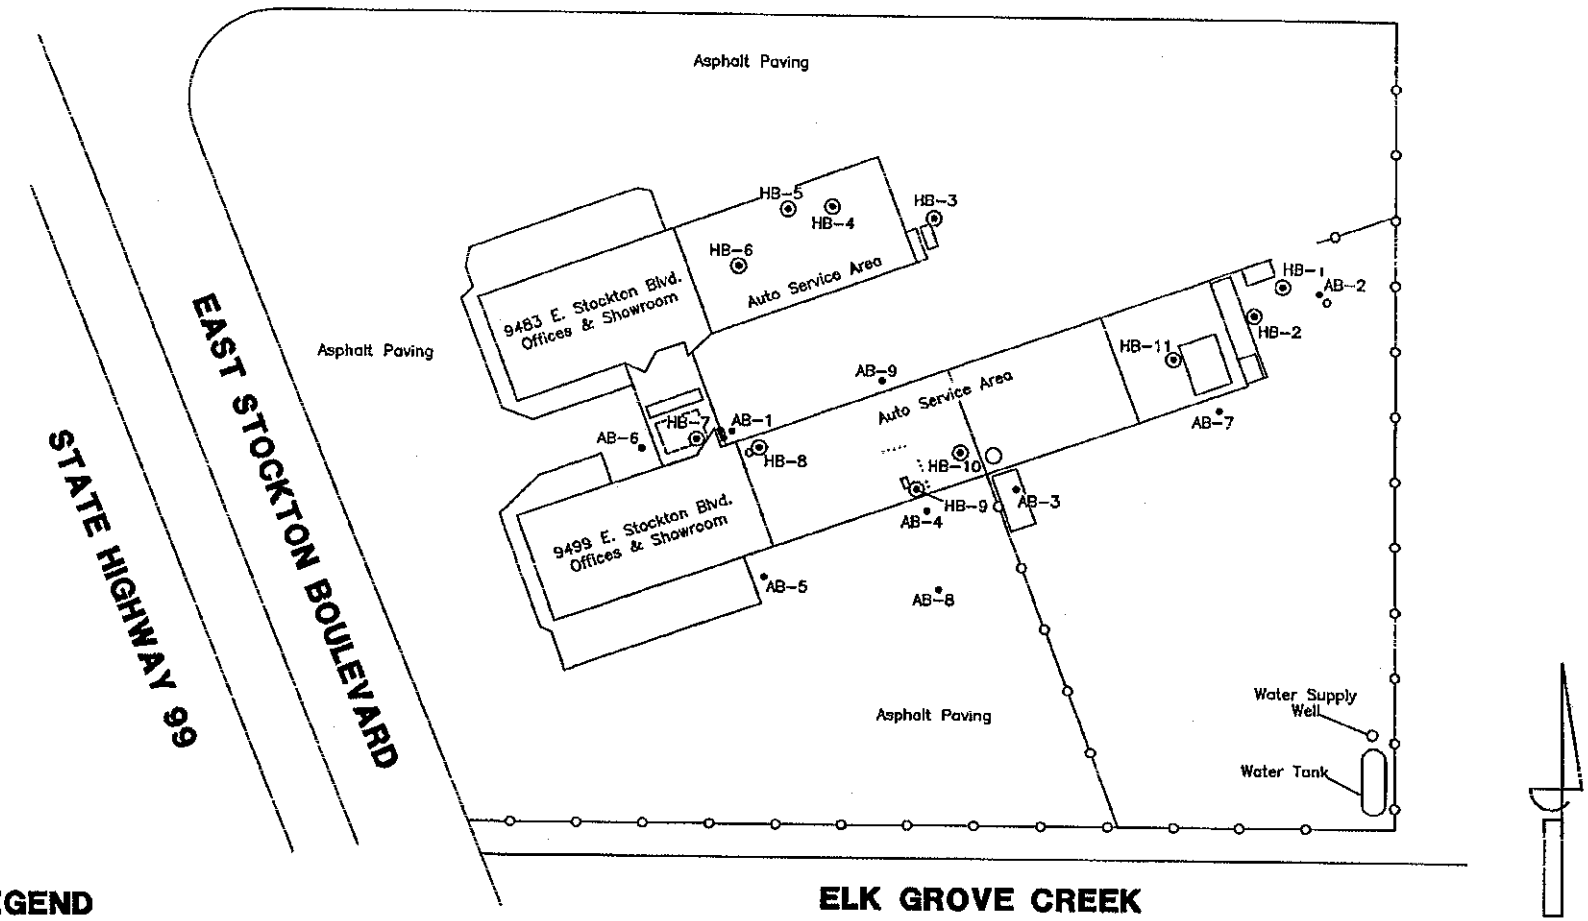

LEGEND

- • Hollow Stem Auger Boring Location
- ⊙ Hand Auger Boring Location

0 60 120

Approximate Scale
1 inch = 60 feet

APEX ENVIROTECH, INC.

DRAWN BY:	J. Curry
DATE:	06/03/05
REVISIONS	

SITE PLAN MAP

Calvary Christian Center
9483 & 9499 E. Stockton Boulevard
Elk Grove, California

FIGURE
2

PROJECT NUMBER:
CCH01.001

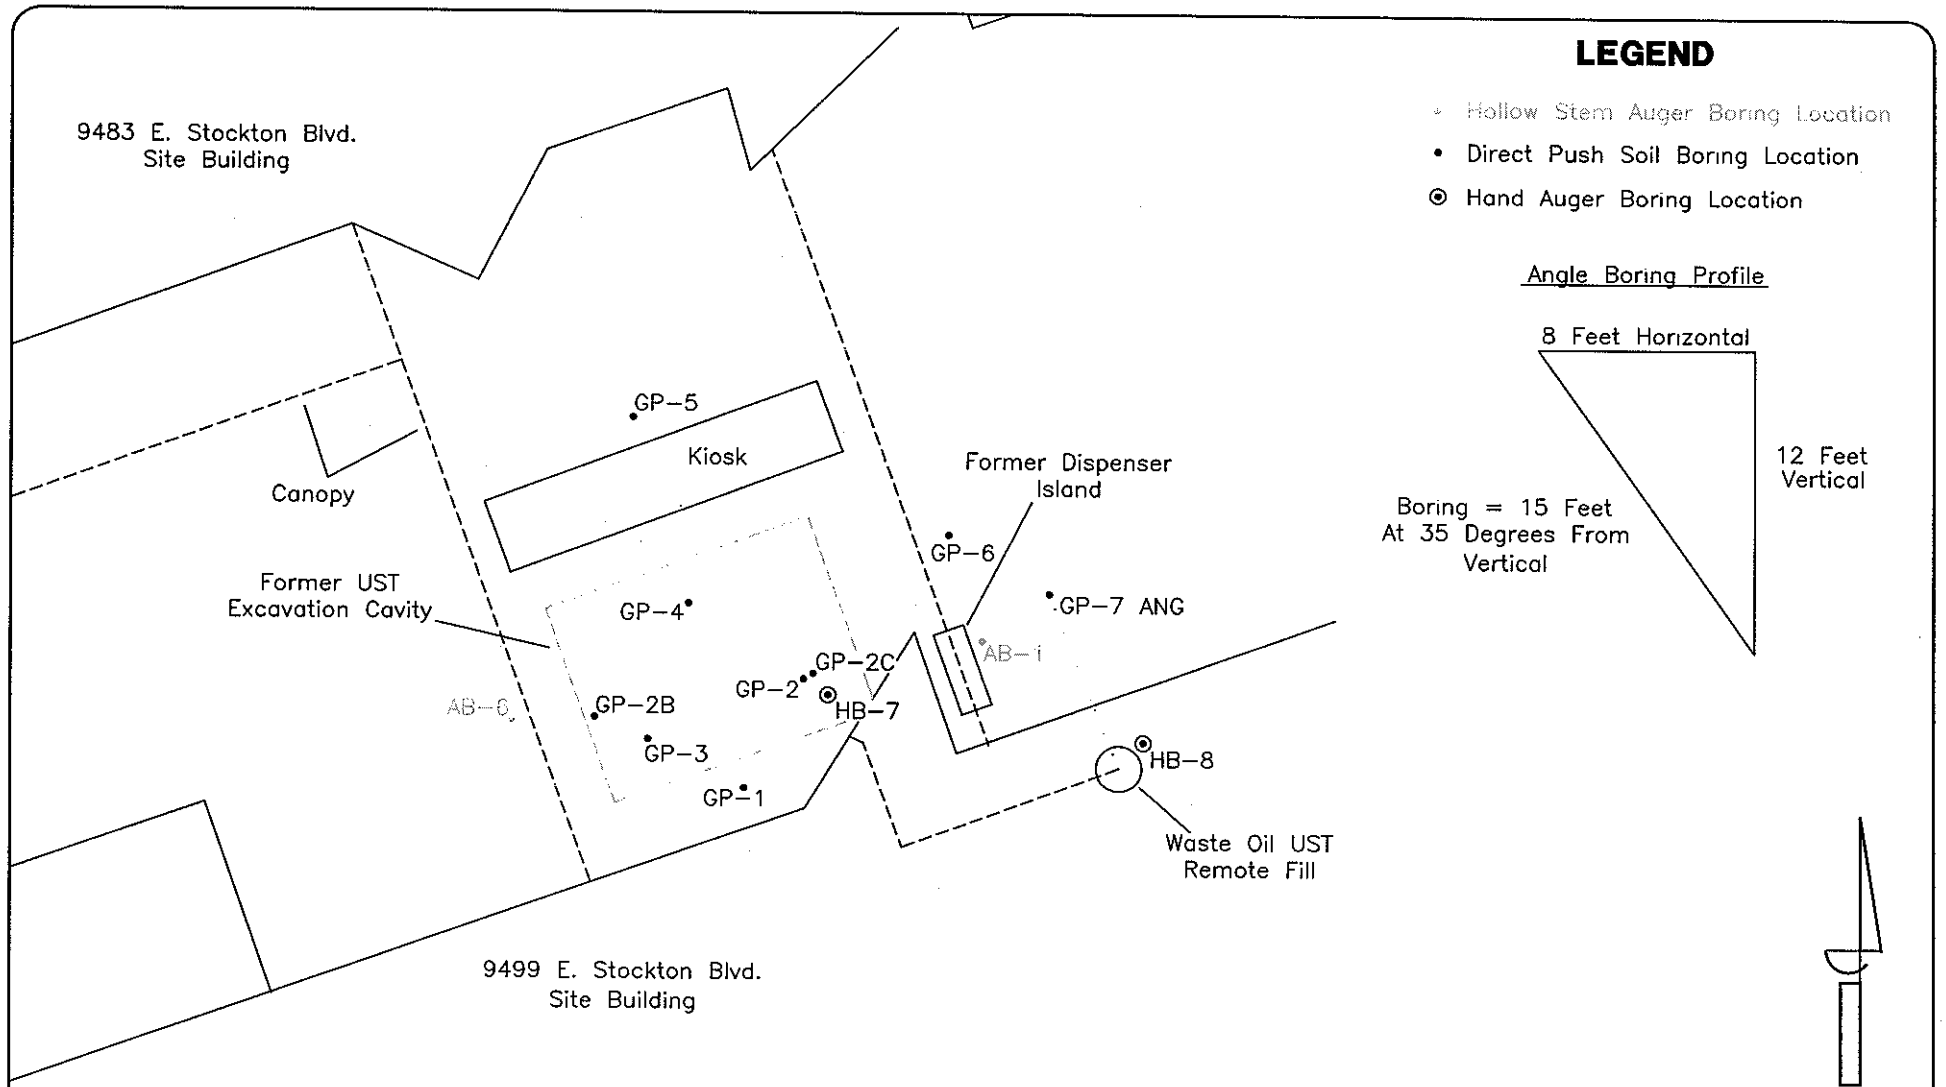

0 10 20

Approximate Scale
1 inch = 10 feet

APEX ENVIROTECH, INC.

DRAWN BY:	J. Curry
DATE:	08/31/05
REVISIONS	

SOIL BORING LOCATION MAP

Calvary Christian Center
9483 & 9499 E. Stockton Boulevard
Elk Grove, California

FIGURE
3

PROJECT NUMBER:
CCH01.001