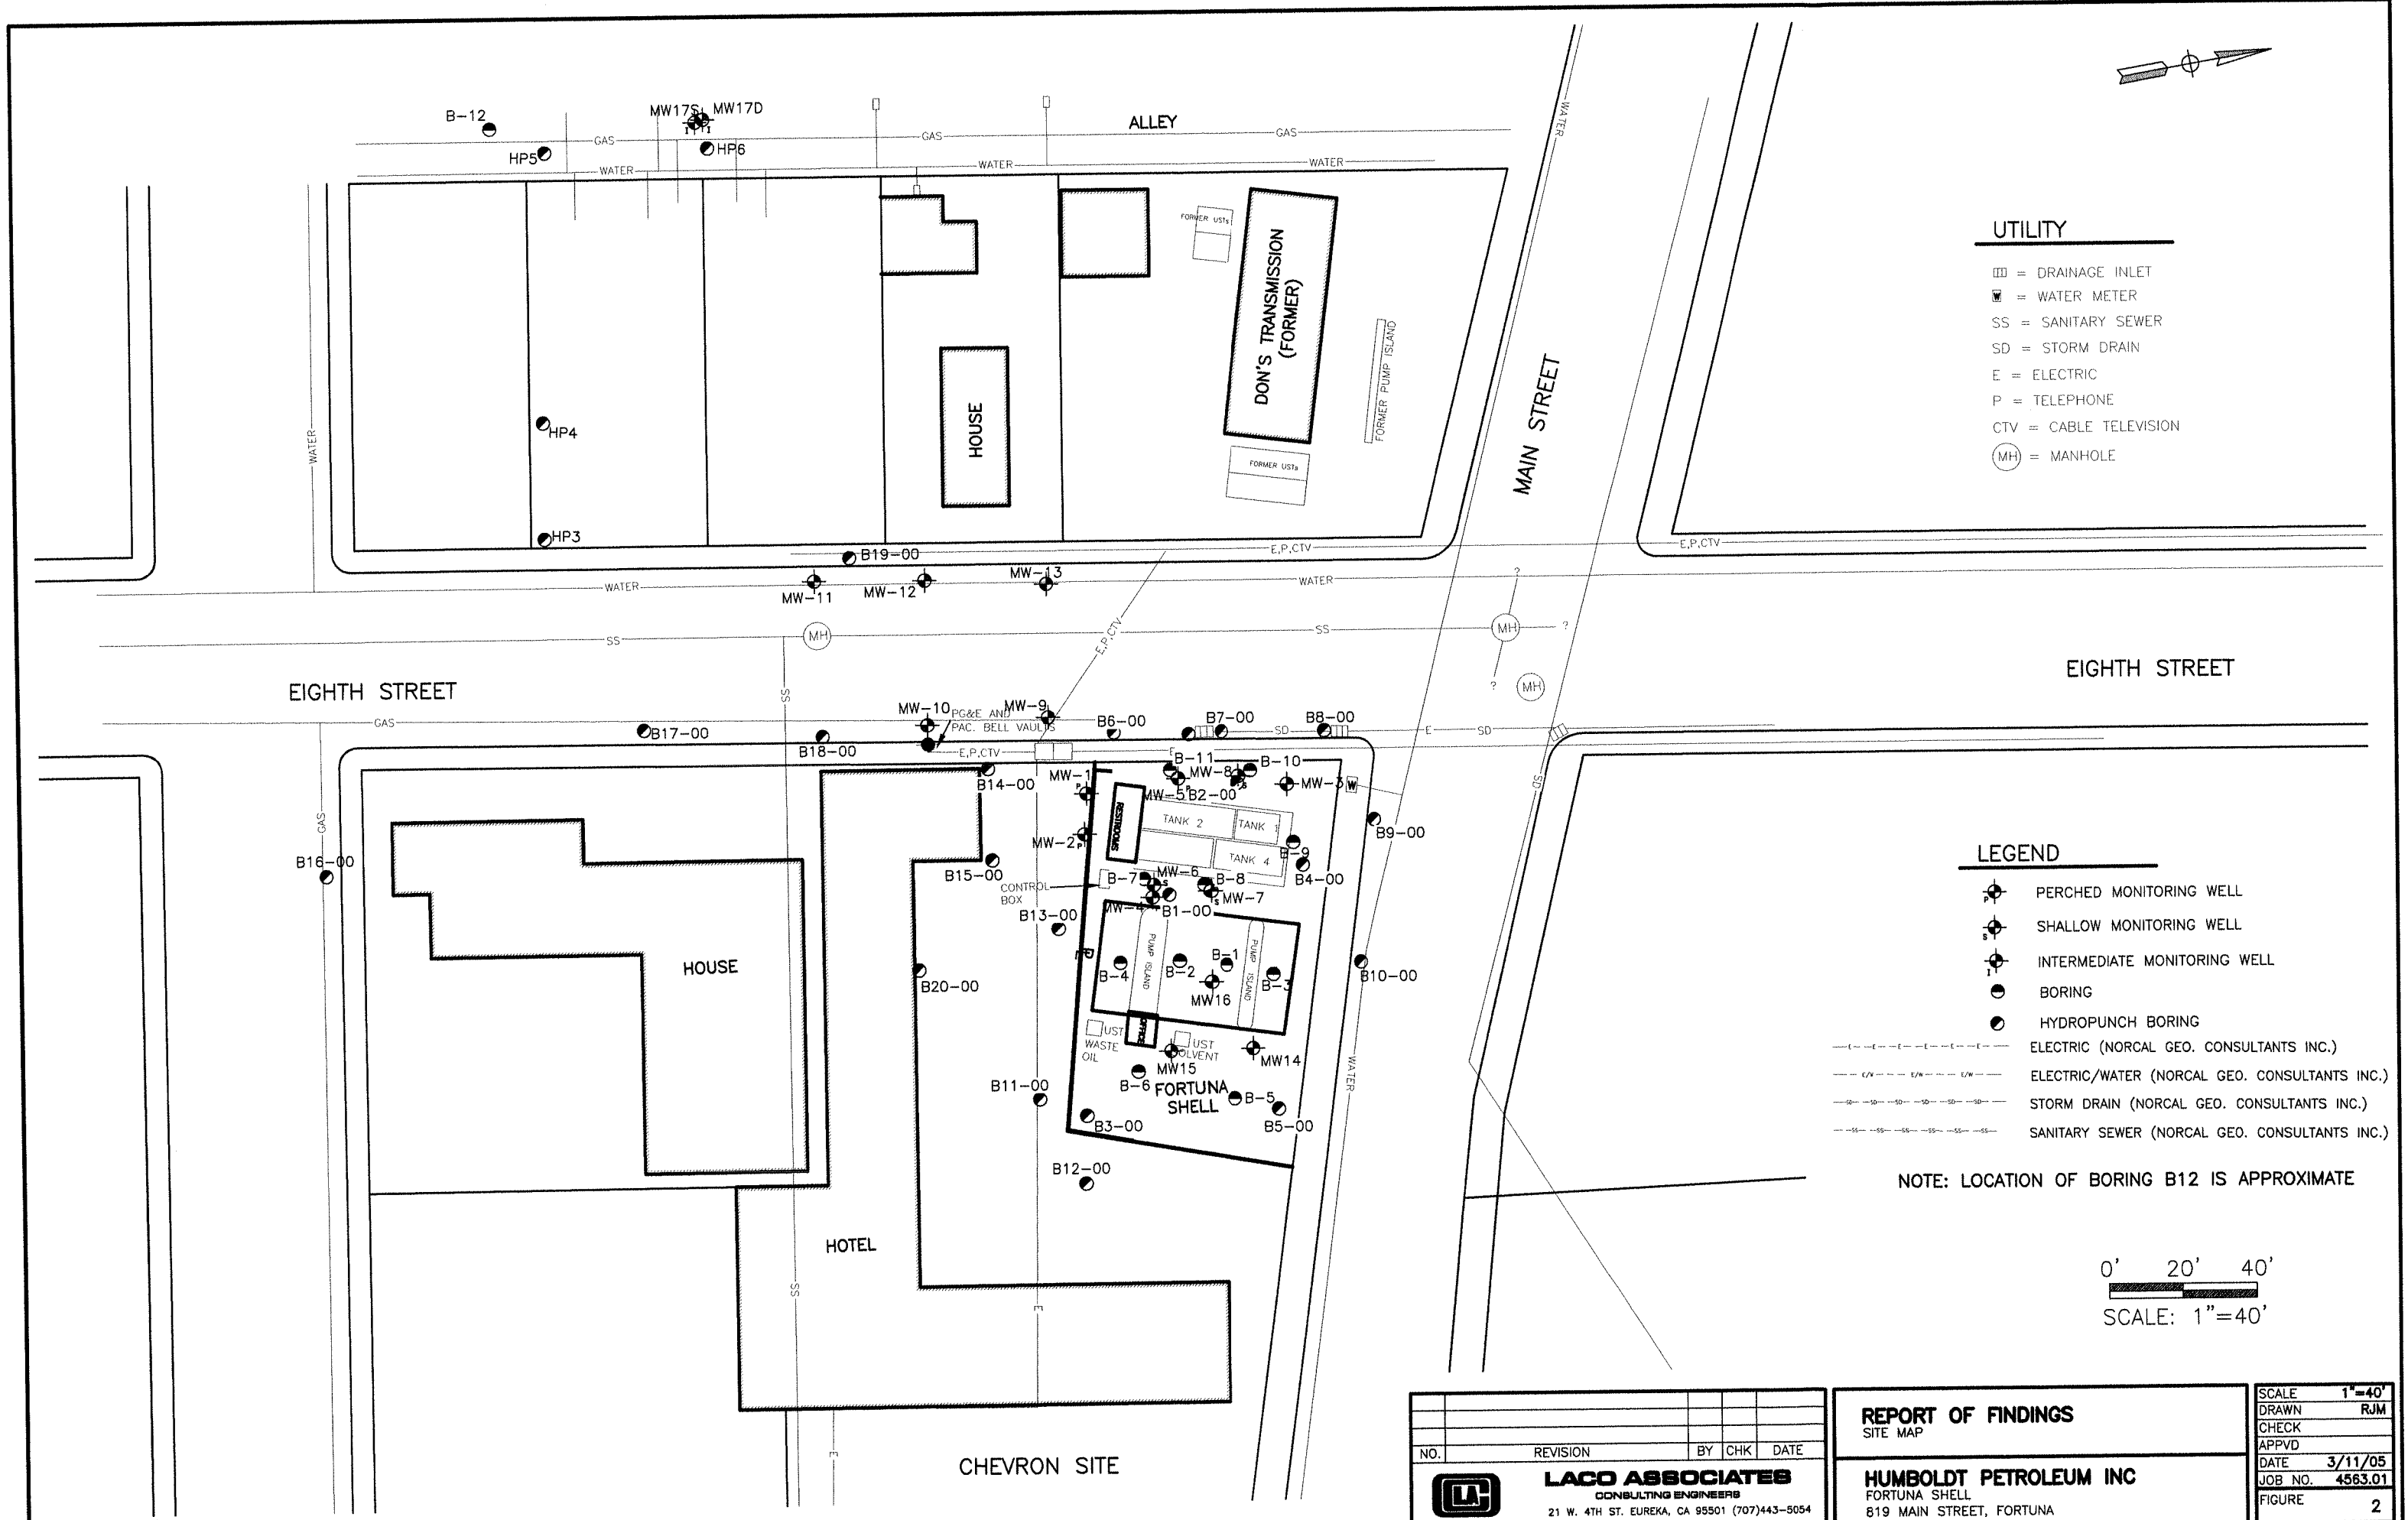

NO.	REVISION	BY	CHK	DATE

LACO ASSOCIATES
CONSULTING ENGINEERS
21 W. 4TH ST. EUREKA, CA 95501 (707)443-5054

REPORT OF FINDINGS
SITE MAP

HUMBOLDT PETROLEUM INC
FORTUNA SHELL
819 MAIN STREET, FORTUNA

SCALE	1"=40'
DRAWN	RJM
CHECK	
APPVD	
DATE	3/11/05
JOB NO.	4563.01
FIGURE	2

Mar 11,2005-9:55am
T:\CADFILES\4500\4563 HPI Fortuna Shell\dwg\4563-ROF-feb05\ 4563-baseMap_mar11-05.dwg