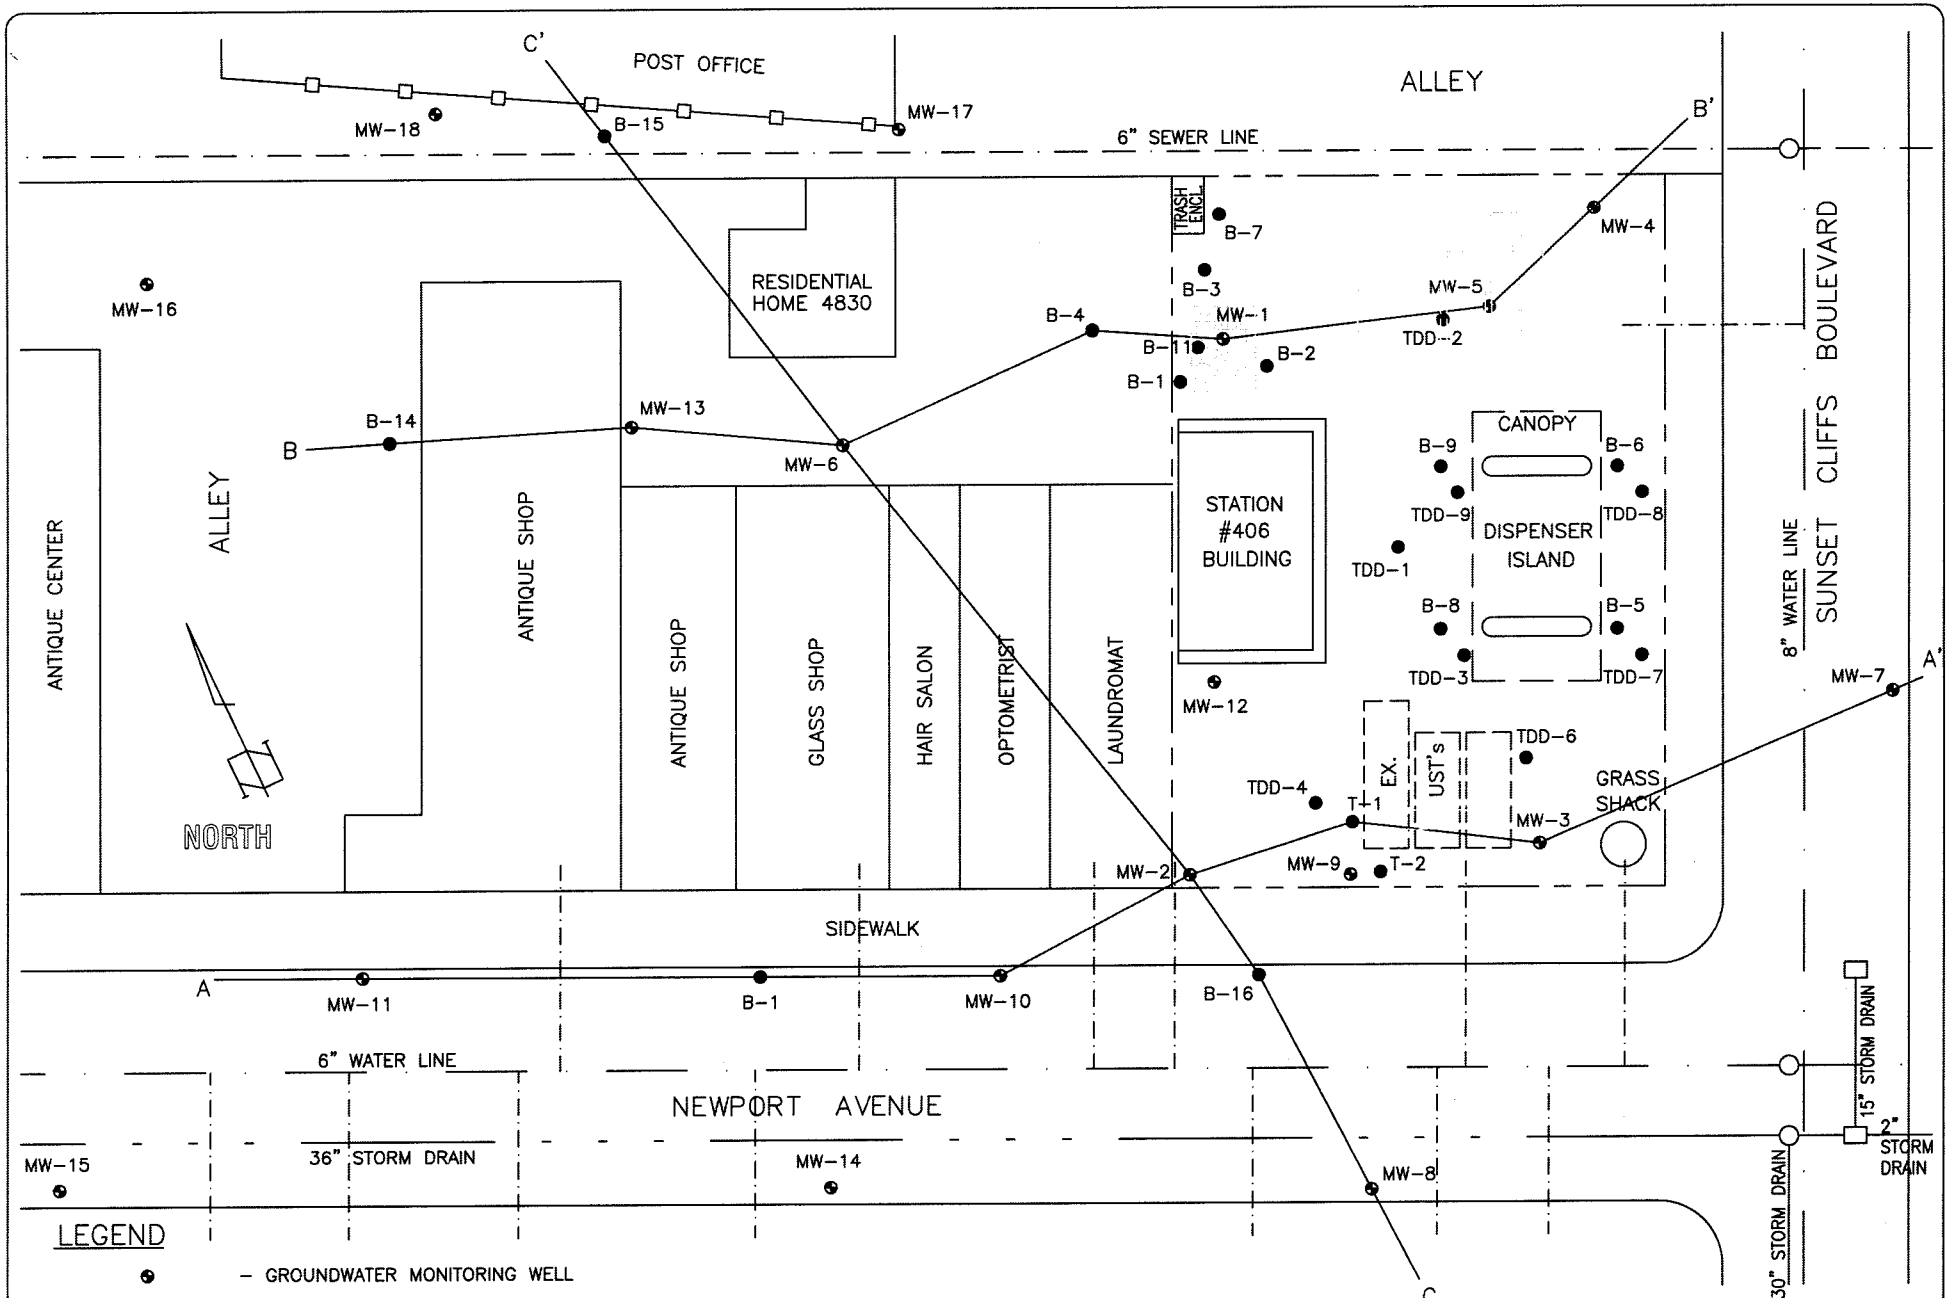

GHC: 1262

DATE: 04/08/05

HYDROLOGIC CONSULTANTS, INC.

5912 Bolsa Avenue, Suite 200
Huntington Beach, CA 92649
www.geohydrologic.com

FIGURE 2
SITE PLAN
THRIFTY SERVICE STATION #406
1902 Sunset Cliffs Boulevard
San Diego, CA