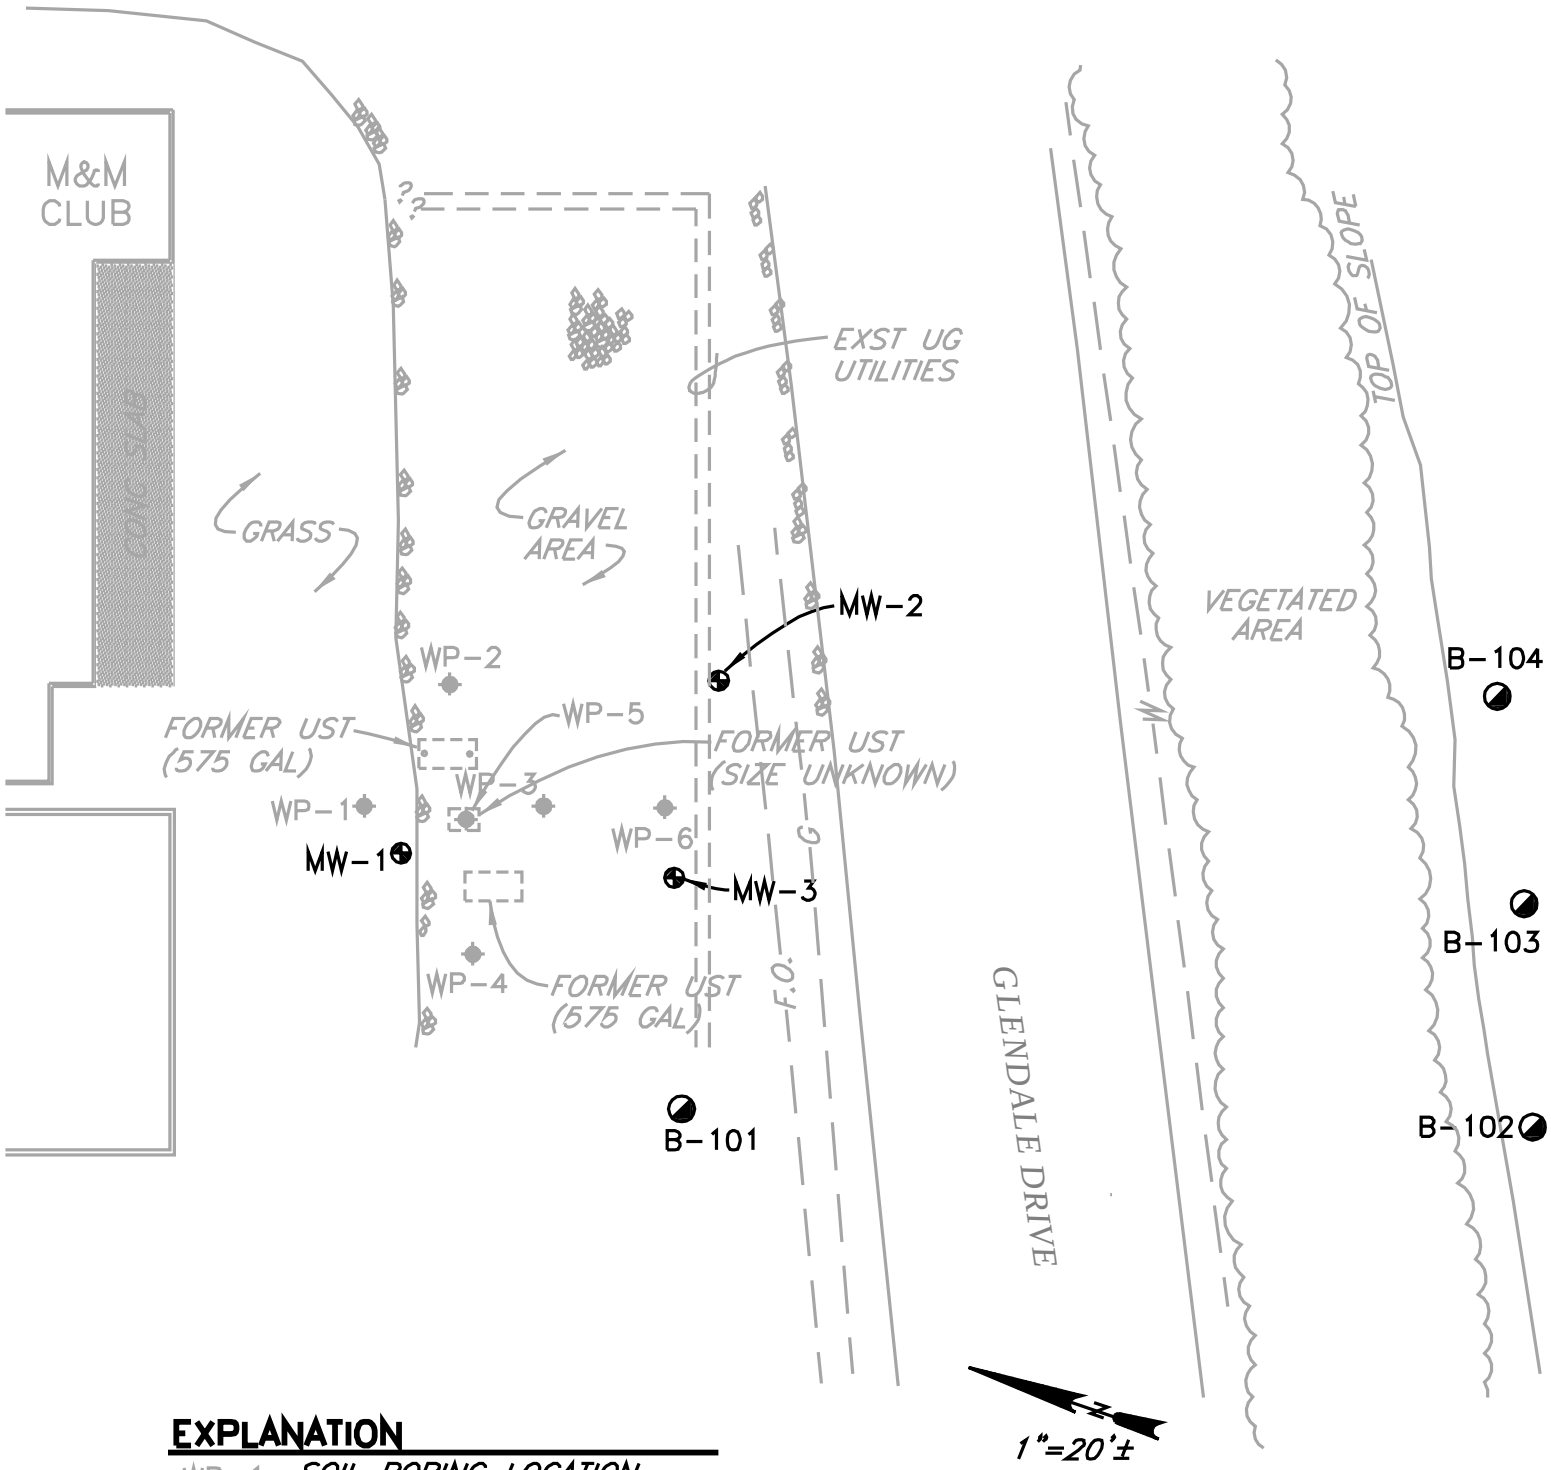

EXPLANATION

WP-1 SOIL BORING LOCATION AND DESIGNATION

MW-1 MONITORING WELL LOCATION AND DESIGNATION

B-101 SOIL BORING/WELL POINT LOCATION AND DESIGNATION

RICHARD SYMONS
ARCATA, CALIFORNIA

SOIL BORING/WELL POINT LOCATIONS

SHN 099164
MARCH, 2002
FIGURE 1

099164-GEOTRACK