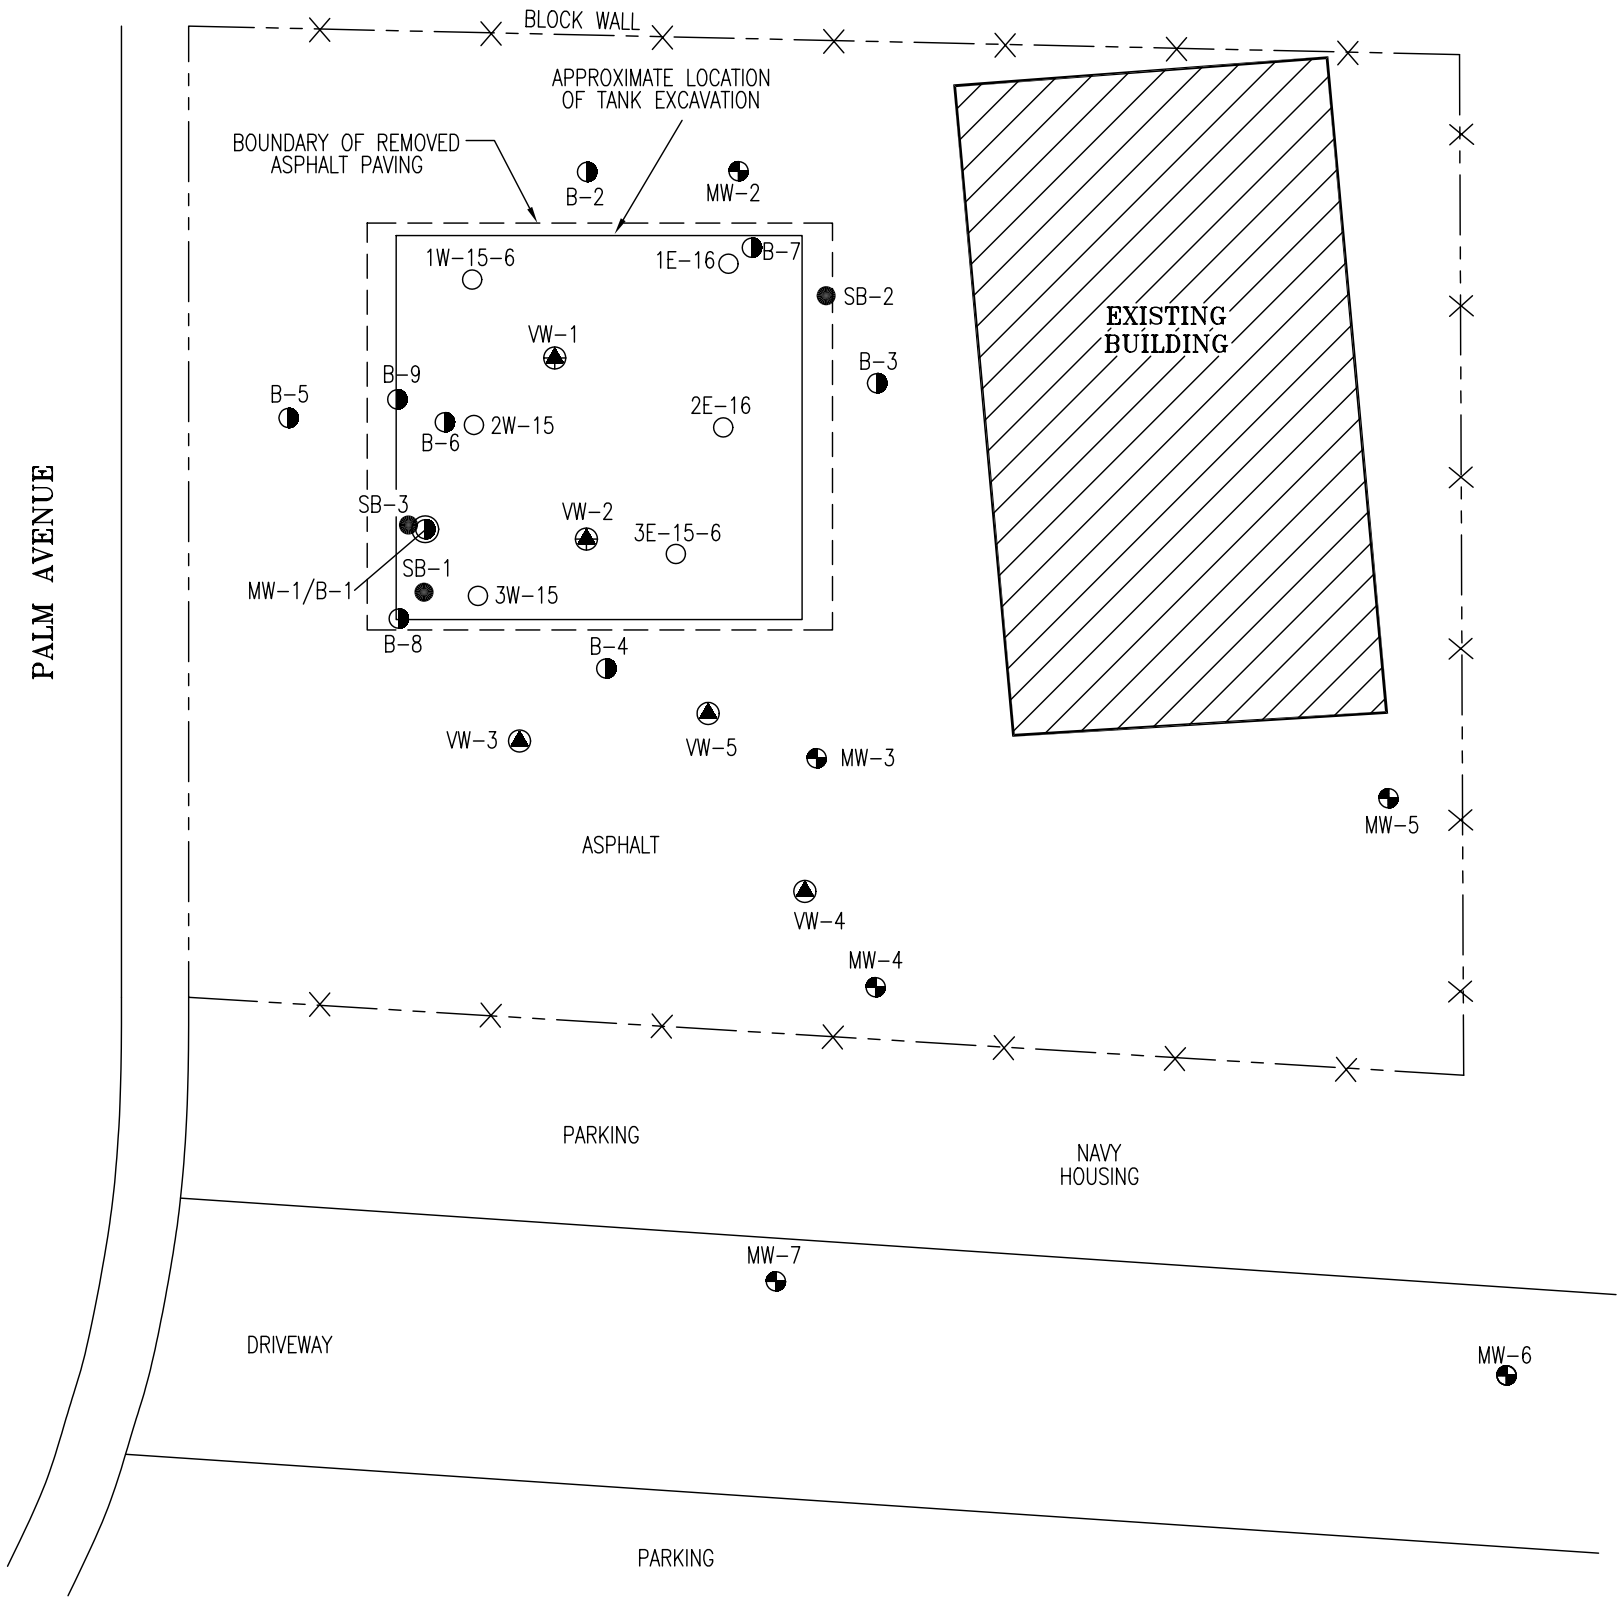

LEGEND:

- EXCAVATION BOTTOM SAMPLE (PEDRETTI CONSTRUCTION, OCTOBER 1990)
- BORING LOCATION AND NUMBER (ENECO TECH, JANUARY 1991)
- MONITORING WELL LOCATION AND NUMBER (LAW/CRANDALL, FEBRUARY 1992)
- GROUNDWATER MONITORING WELL LOCATIONS (SECOR)
- BOREHOLE LOCATIONS (SECOR)
- PROPERTY LINE
- FENCE

N

0 20 40

APPROXIMATE SCALE IN FEET

SECOR
INTERNATIONAL INCORPORATED
2655 CAMINO DEL RIO N., SUITE 302
SAN DIEGO, CA. 92108

SITE PLAN
PALM AVENUE PROPERTY
4301 PALM AVENUE
LA MESA, CALIFORNIA

CAD FILE NO.: PALMSP7-02	PROJECT No.: 08OT.RIENP.01
DATE: 7/22/02	FIGURE: 1

K:\Allprojects2003dwgs\General 2003\Palm Avenue\PalmSP7-02.dwg Aug 31, 2003