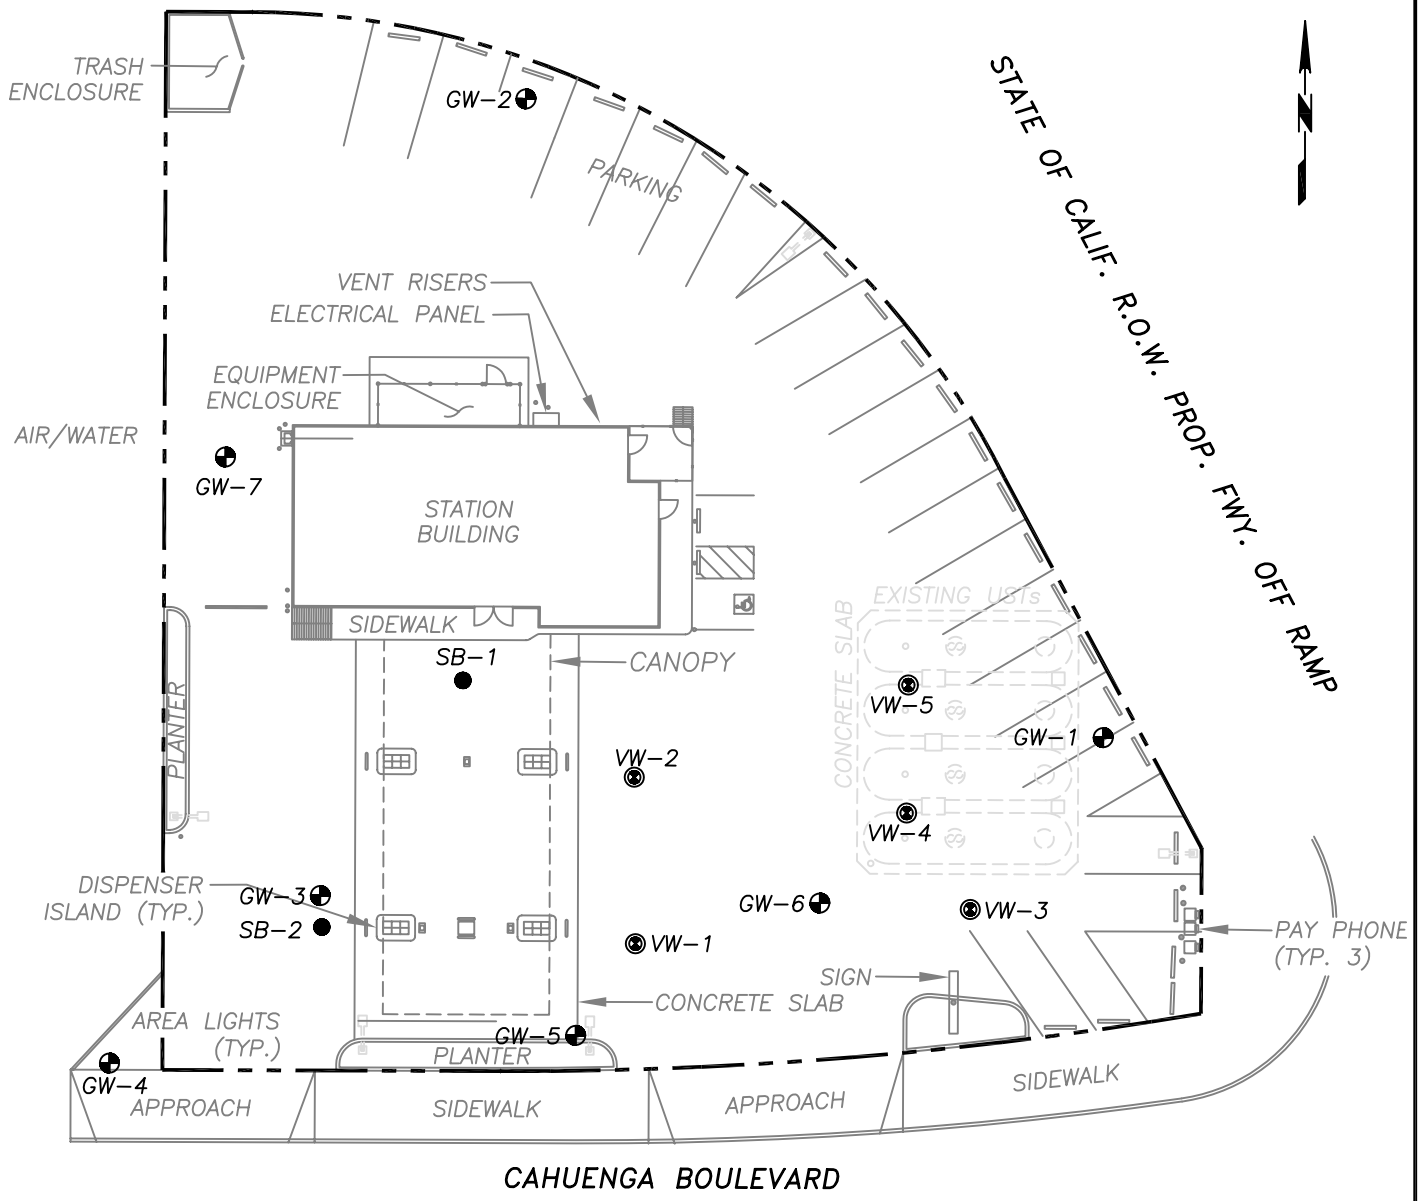

LEGEND

— — — —	SITE PROPERTY LINE
GW-1 ⊕	GROUNDWATER MONITORING WELL LOCATIONS
VW-1 ⊗	VADOSE MONITORING WELL LOCATIONS
SB-1 ●	SOIL BORING LOCATION

NOTES:

1. SOURCE OF MAP: F.F. AND ASSOCIATES, DATED OCTOBER 2, 2000. SITE FEATURES AND LOCATIONS ARE APPROXIMATE.
2. MONITORING WELLS SURVEYED BY WM HOLDINGS INC. NOVEMBER 13, 2003. SITE FEATURE LOCATIONS ARE APPROXIMATE.

0 30 60

APPROXIMATE SCALE IN FEET

SECOR
290 Conejo Ridge Avenue, Suite 200
Thousand Oaks, CA 91361
(805) 230-1266/230-1277 (Fax)

PREPARED FOR:
ATLANTIC RICHFIELD COMPANY
STATION NO. 6143
3704 CAHUENGA BOULEVARD
NORTH HOLLYWOOD, CALIFORNIA

SITE MAP

FIGURE: **2**

JOB NUMBER:	DRAWN BY:	CHECKED BY:	APPROVED BY:	DATE:
37BP.U6143.03	RLE	Project Manager	Project Manager	01/22/03