LACO ASSOCIATES CONSULTING ENGINEERS 21 W 4TH ST. EUREKA, CA 95501 (707)443-5054	PROJECT GEOTRACKER MAP	BY BAB	FIGURE 2
	CLIENT RON KENDALL	DATE 1/16/04	
	LOCATION 1500 RONALD AVENUE, FORTUNA	CHECK	JOB NO. 4870.00
	SITE MAP	SCALE 1=20'	

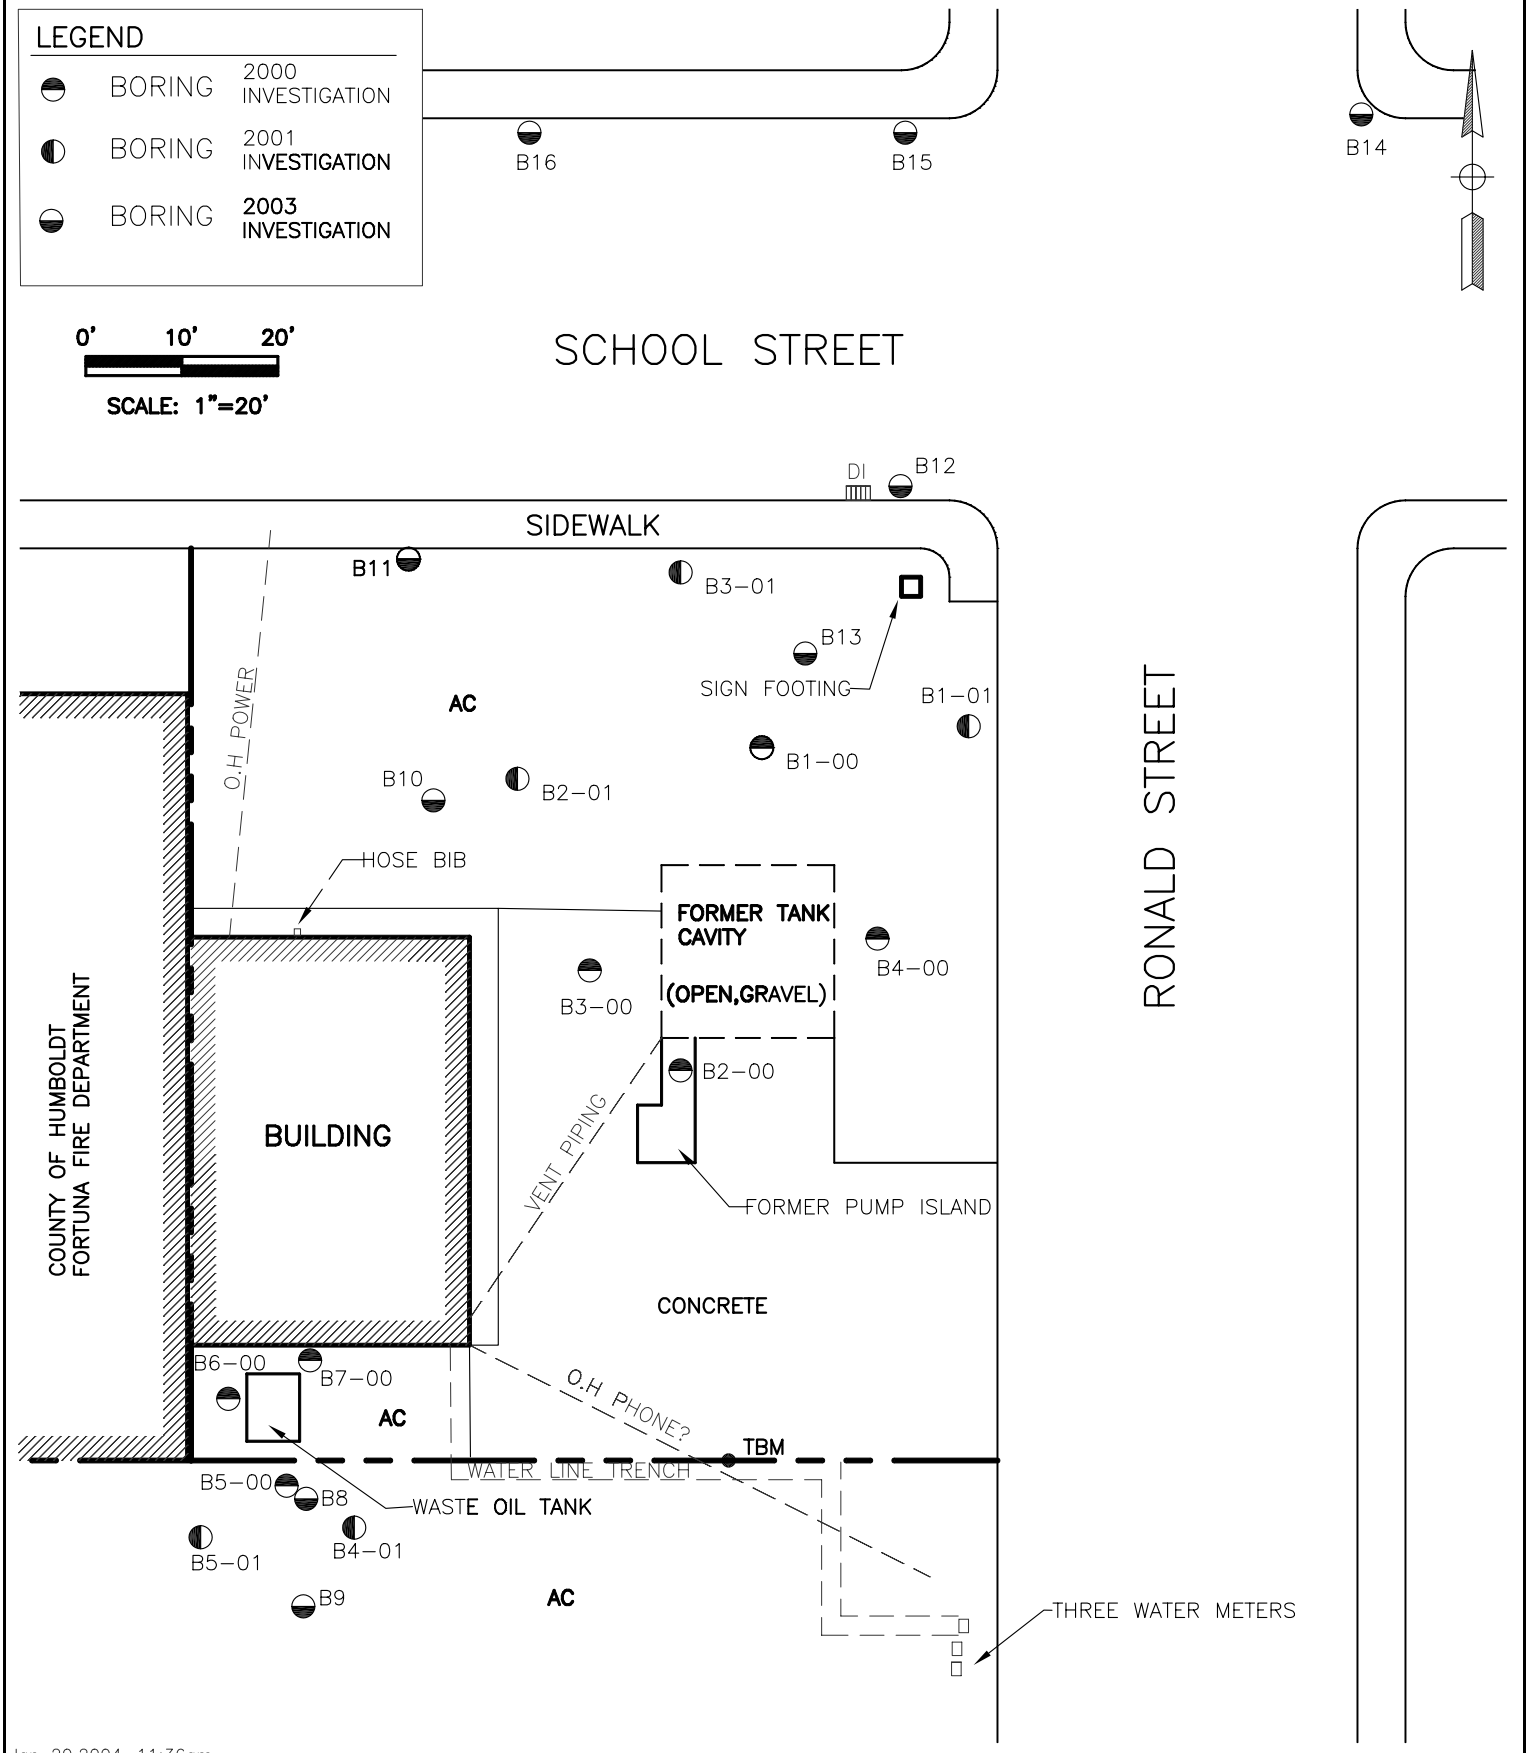

Jan 20,2004-11:36am
T:\Projects 4000\4870\4870-GEOT-jan04\ 4870-SITE.dwg