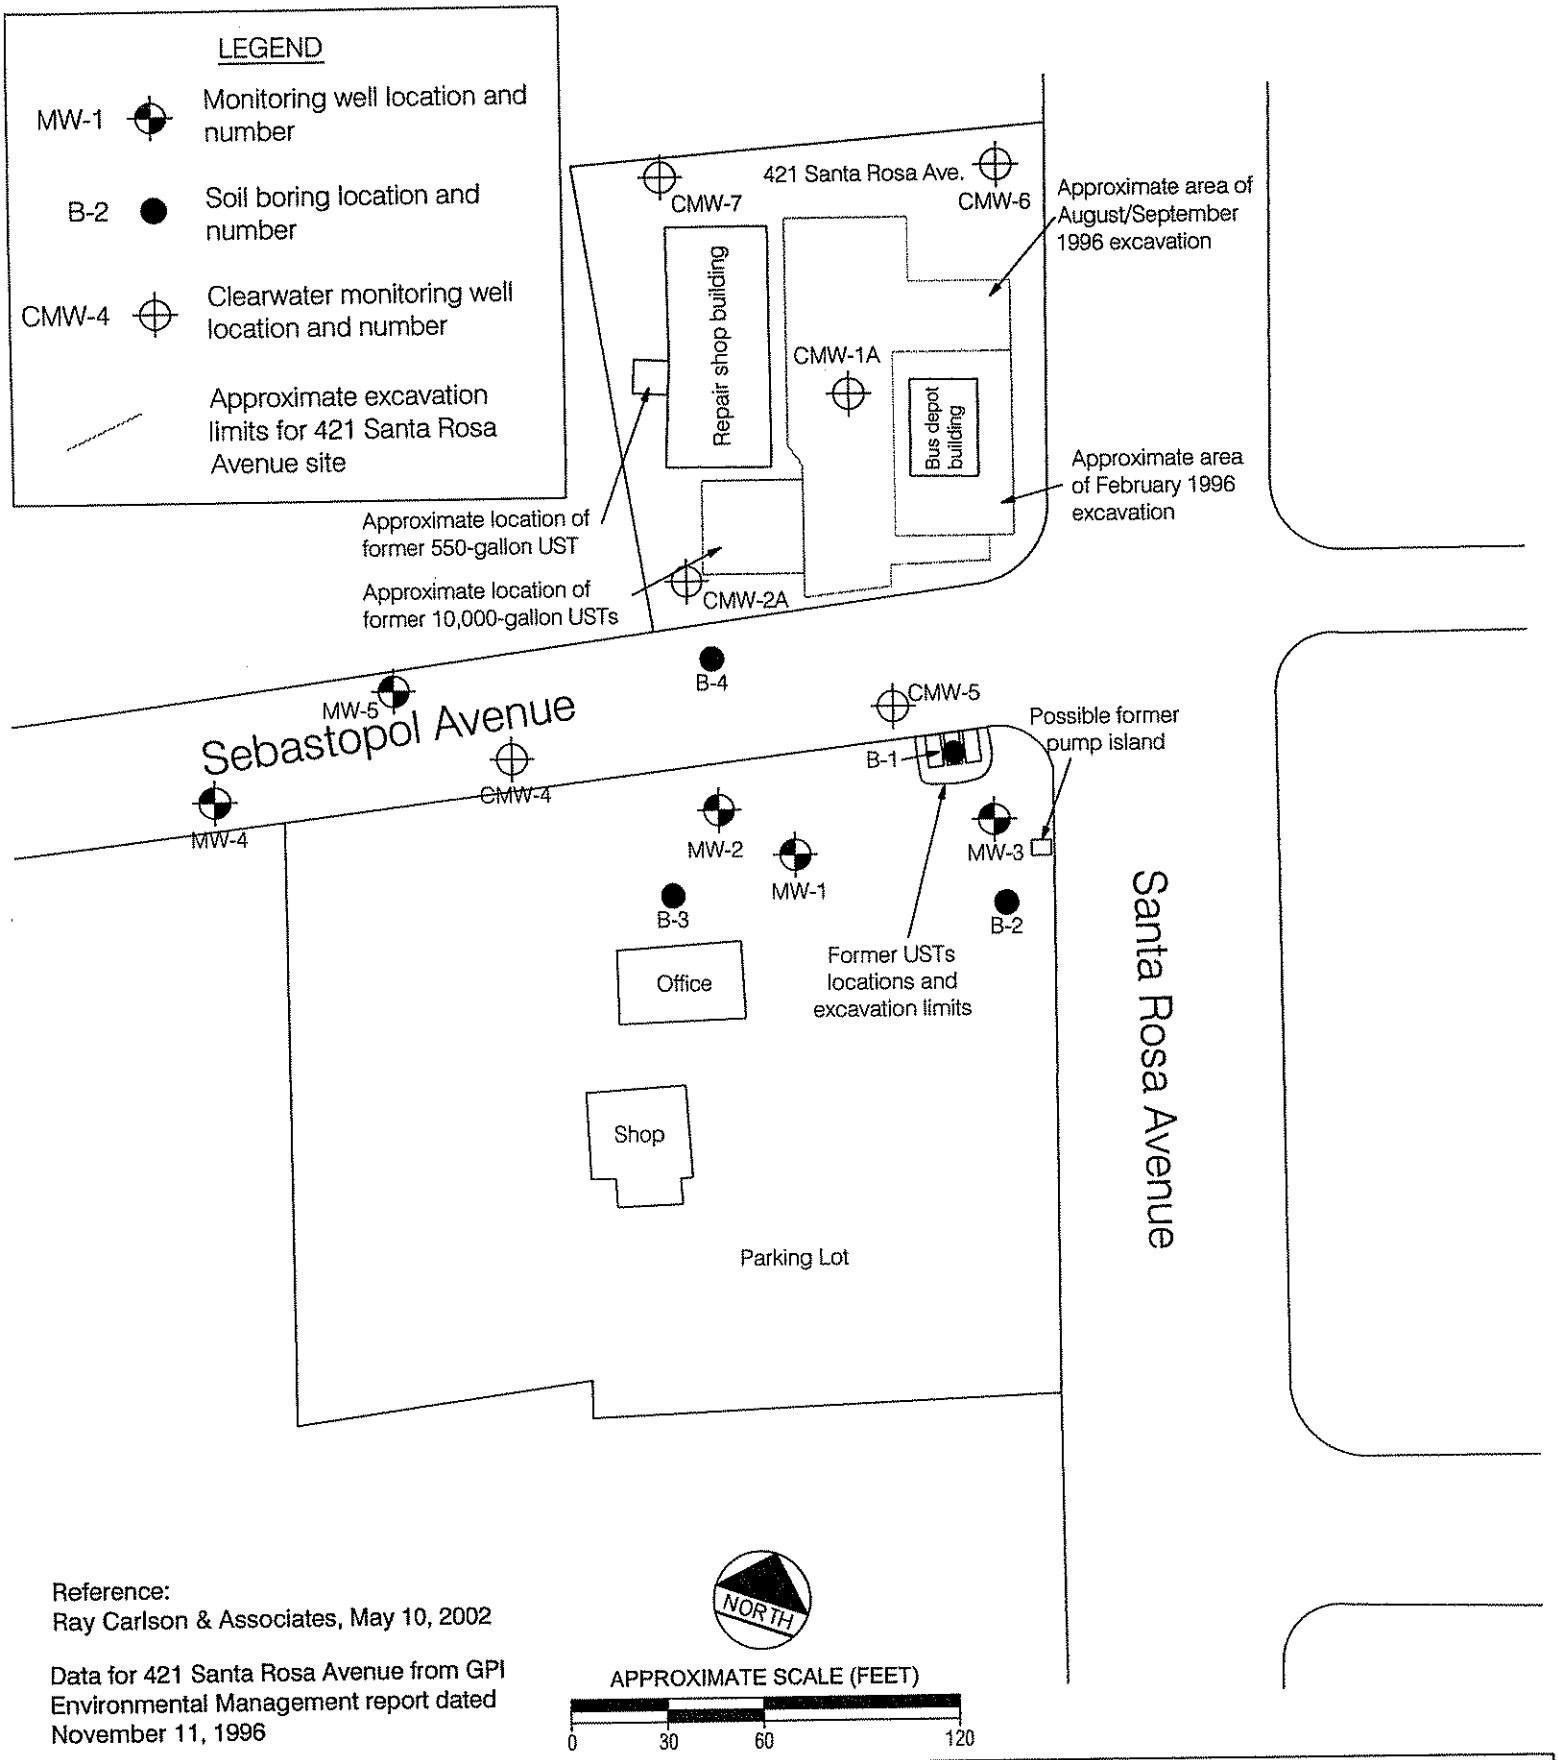

Reference:
Ray Carlson & Associates, May 10, 2002

Data for 421 Santa Rosa Avenue from GPI Environmental Management report dated November 11, 1996

Brunsing Associates, Inc.
5803 Skylane Blvd., Suite A
Windsor, California 95492
Tel: (707) 838-3027

Job No.: 691
Appr.:
Date: 3/8/05

SITE MAP
505 Santa Rosa Avenue
Santa Rosa, California

PLATE
2