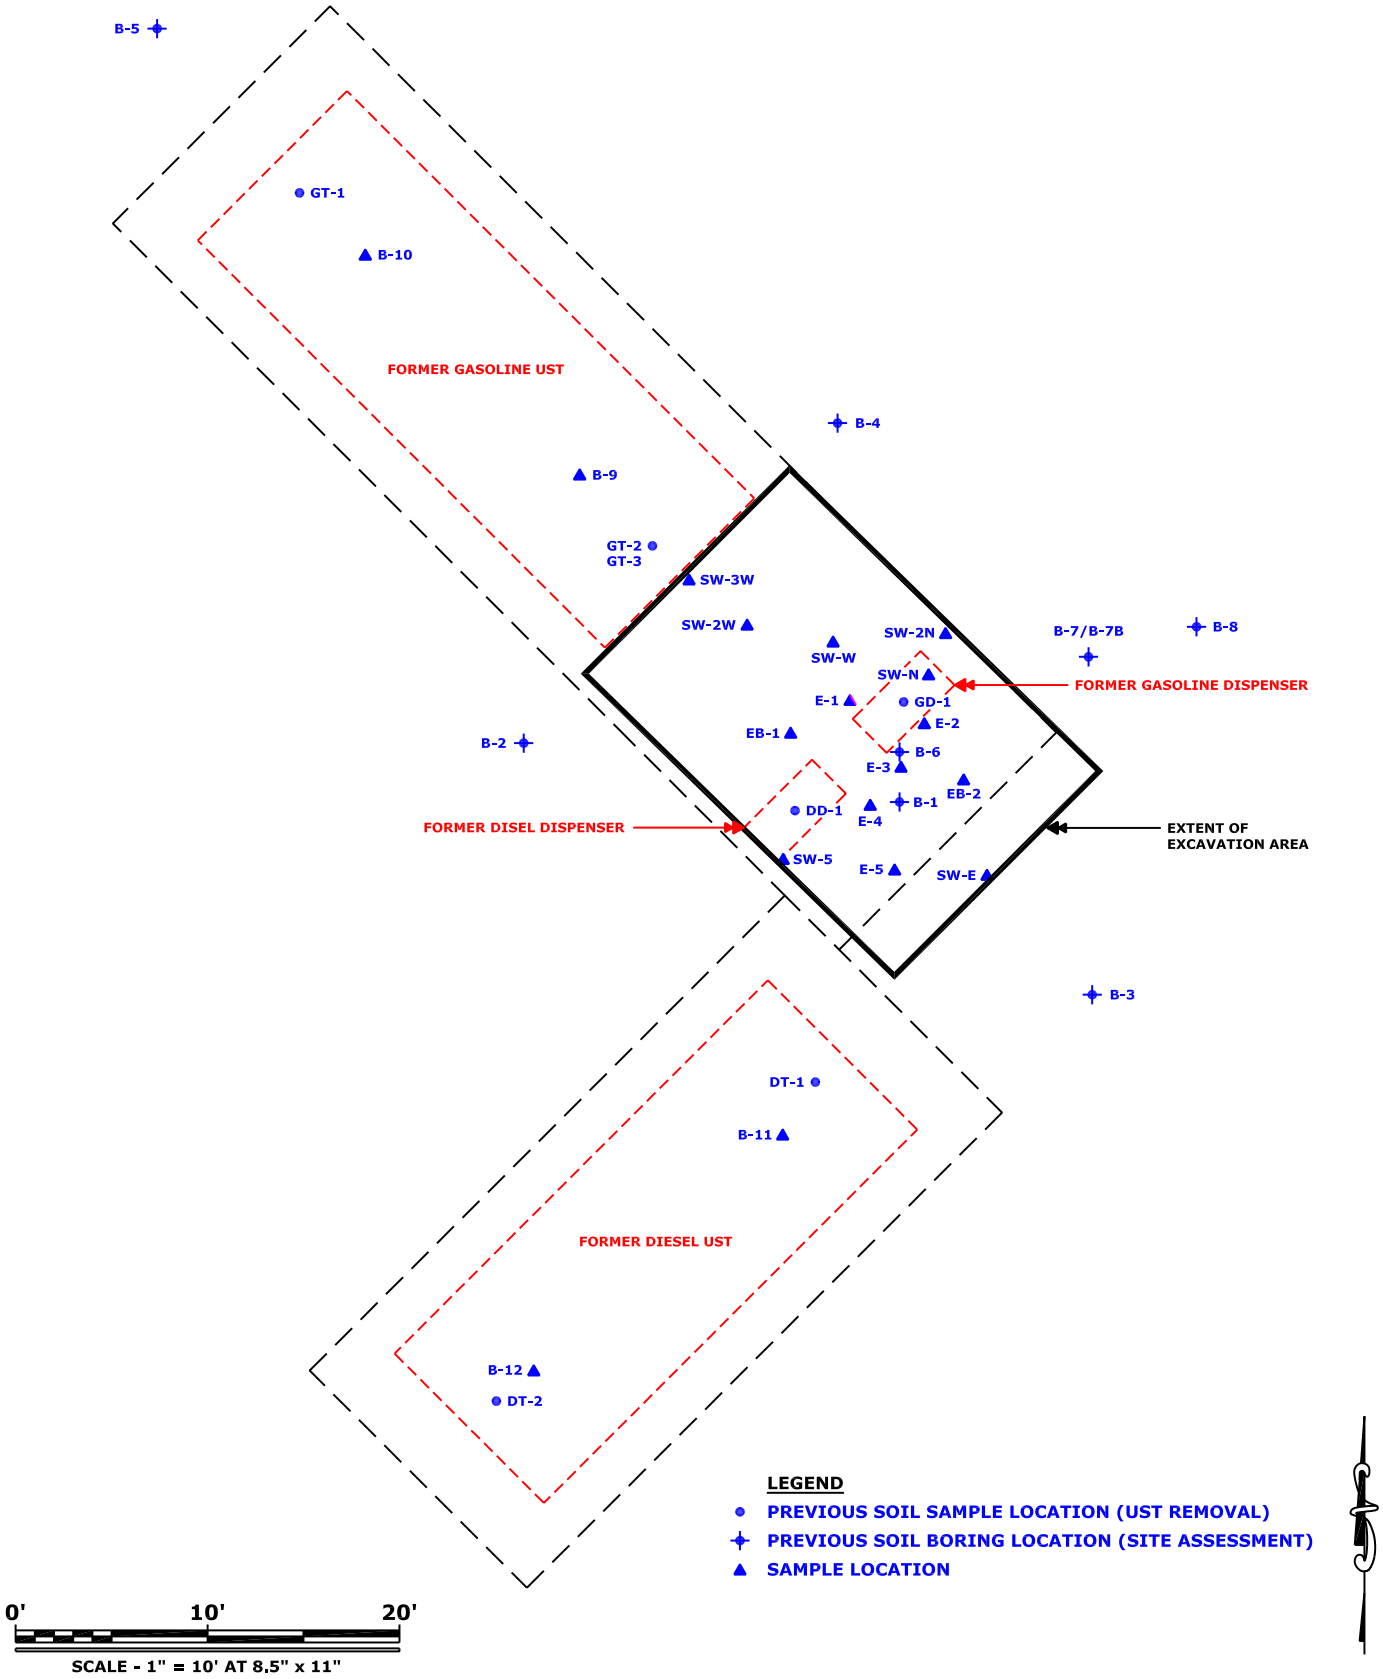

Applied Environmental Technologies, Inc.
4561 Market Street, Suite B • Ventura, California 93003
Phone (805)650-1400 Fax (805)650-1576

SITE PLAN SHOWING AREA OF EXCAVATION AND SAMPLE LOCATIONS

1497 LOS ANGELES AVENUE
SATICOY, CALIFORNIA

PLATE REFERENCE 041702A2D	OCTOBER 1, 2004	PROJECT NUMBER 0417-02

PLATE 3