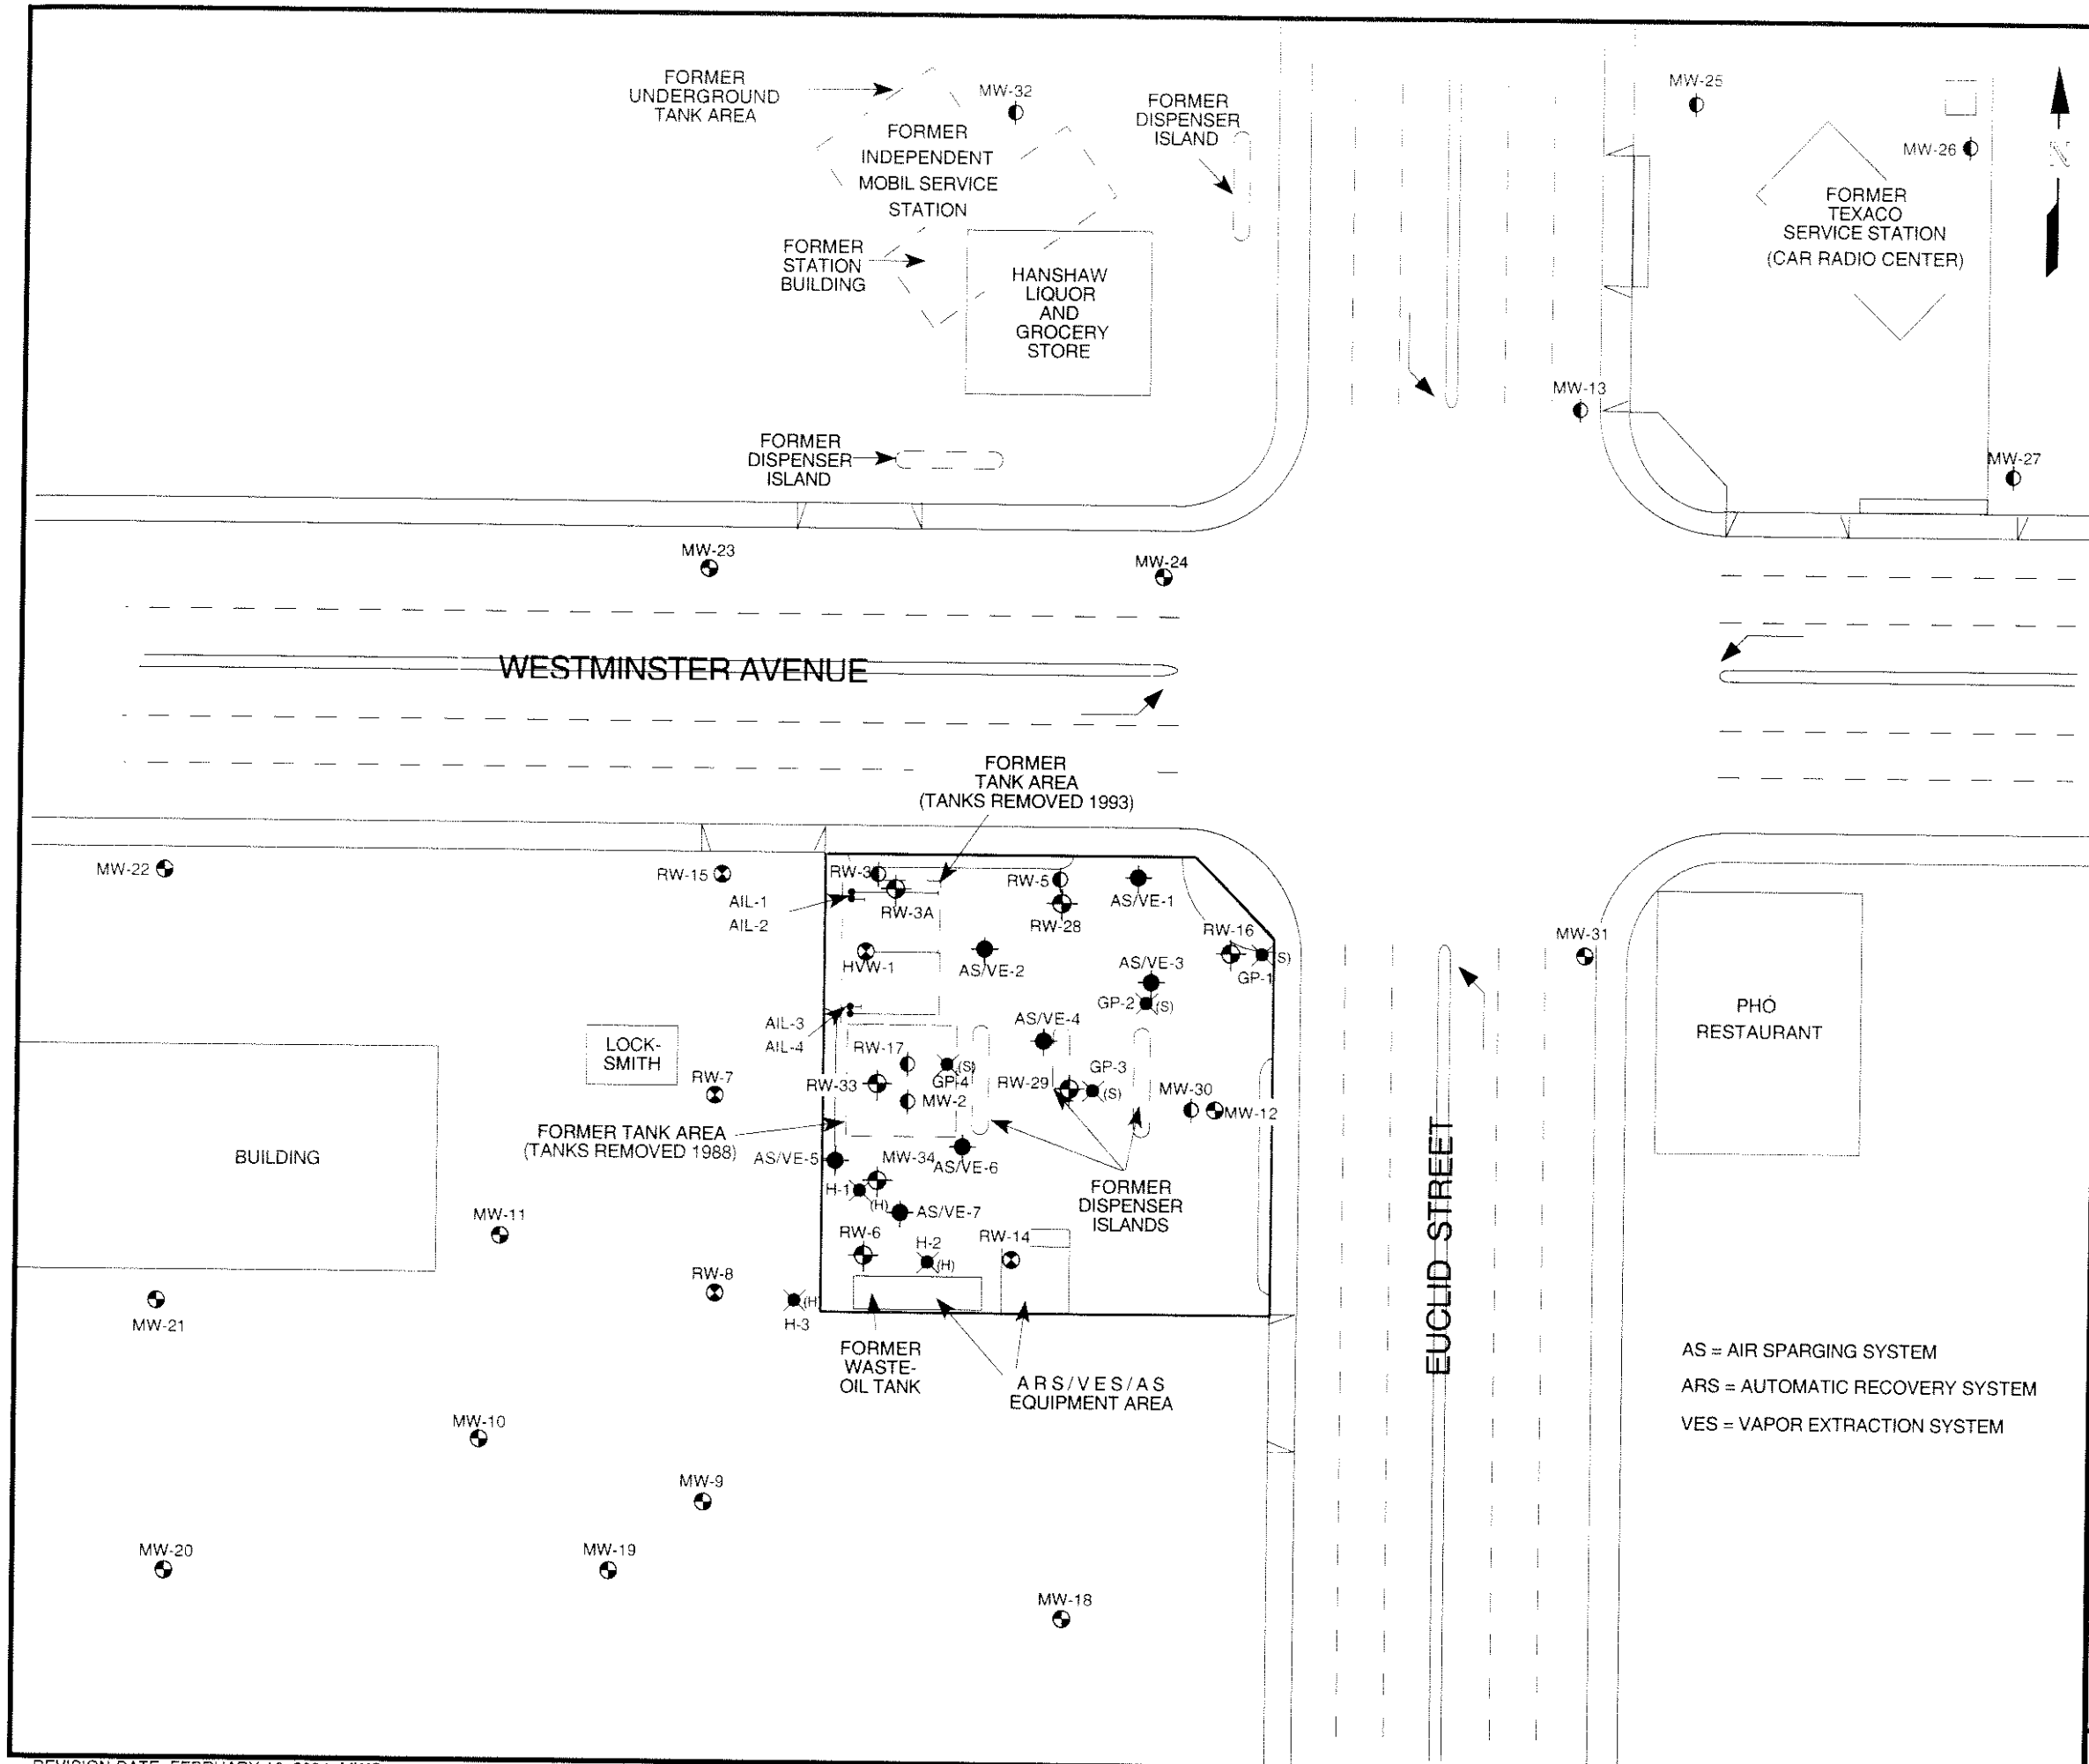

LEGEND

- MONITORING WELL
- FLUID/VAPOR RECOVERY WELL
- FLUID RECOVERY WELL
- AIR SPARGE AND VAPOR EXTRACTION WELL
- AIR-INJECTION LINE
- HORIZONTAL VAPOR RECOVERY WELL
- ABANDONED WELL
- (H) HYDROPUNCH SAMPLE LOCATION
- (S) SOIL BORING LOCATION

SCALE IN FEET

0 50 100

EXXONMOBIL OIL CORPORATION

FORMER MOBIL SERVICE STATION #18-AAA
10972 WESTMINSTER AVENUE
GARDEN GROVE, CALIFORNIA
FIGURE 3 - PLOT PLAN

HOLGUIN, FAHAN & ASSOCIATES, INC.

REVISION DATE: FEBRUARY 16, 2004: MWG