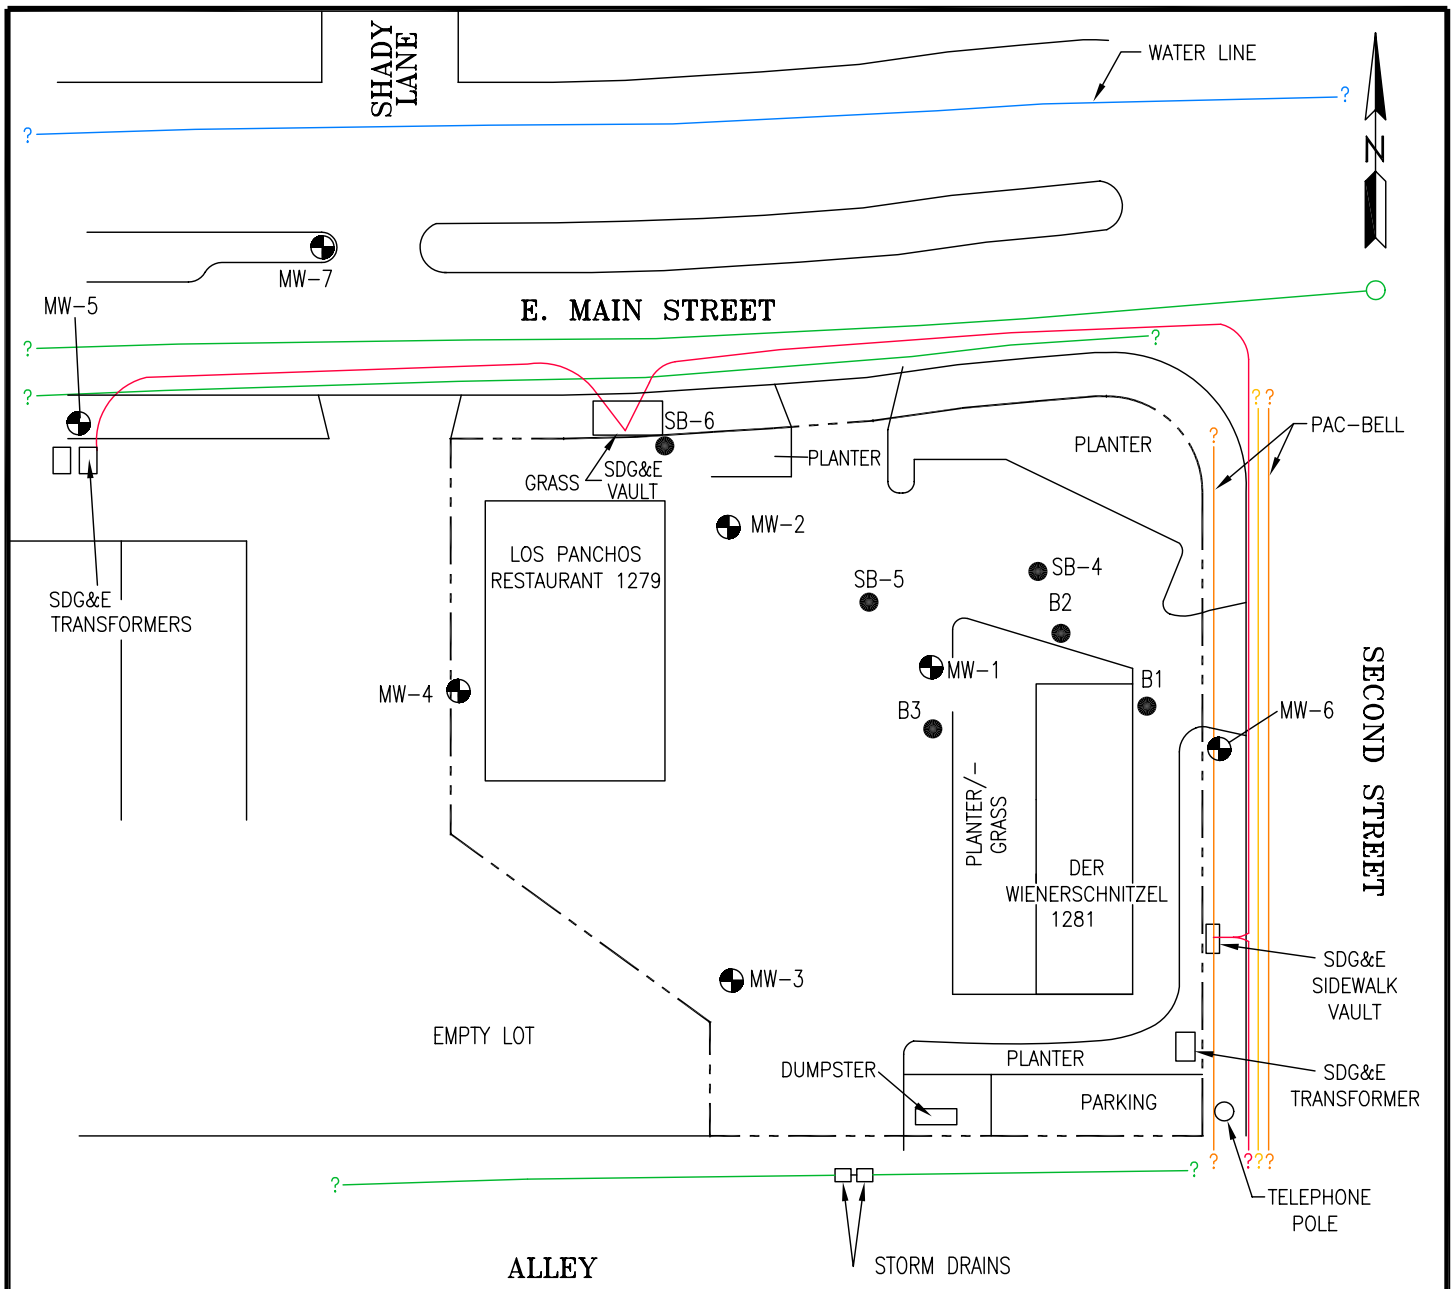

LEGEND:

- SOIL BORING
- GROUNDWATER MONITORING WELL
- PROPERTY LINE
- GAS
- SEWER/STORM DRAIN
- ELECTRIC LINE
- TELEPHONE
- WATER

0 50 100

APPROXIMATE SCALE IN FEET

SECOR INTERNATIONAL INCORPORATED 2655 CAMINO DEL RIO N., SUITE 302 SAN DIEGO, CA. 92108 DAVEYSP.DWG 4/16/02	SITE PLAN SUSAN DAVEY PROPERTY 1279 & 1281 E. MAIN STREET EL CAJON, CA.	PROJECT No.: 080T.04926.00 FIGURE: 1

K:\ALLPROJECTS2003DWGS\GENERAL 2003\DAVEY PROPERTY\DAVEYSP.DWG MODIFIED BY ROSSJ ON SEP 04, 2003 - 10:45