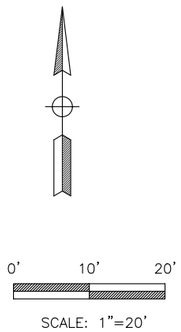

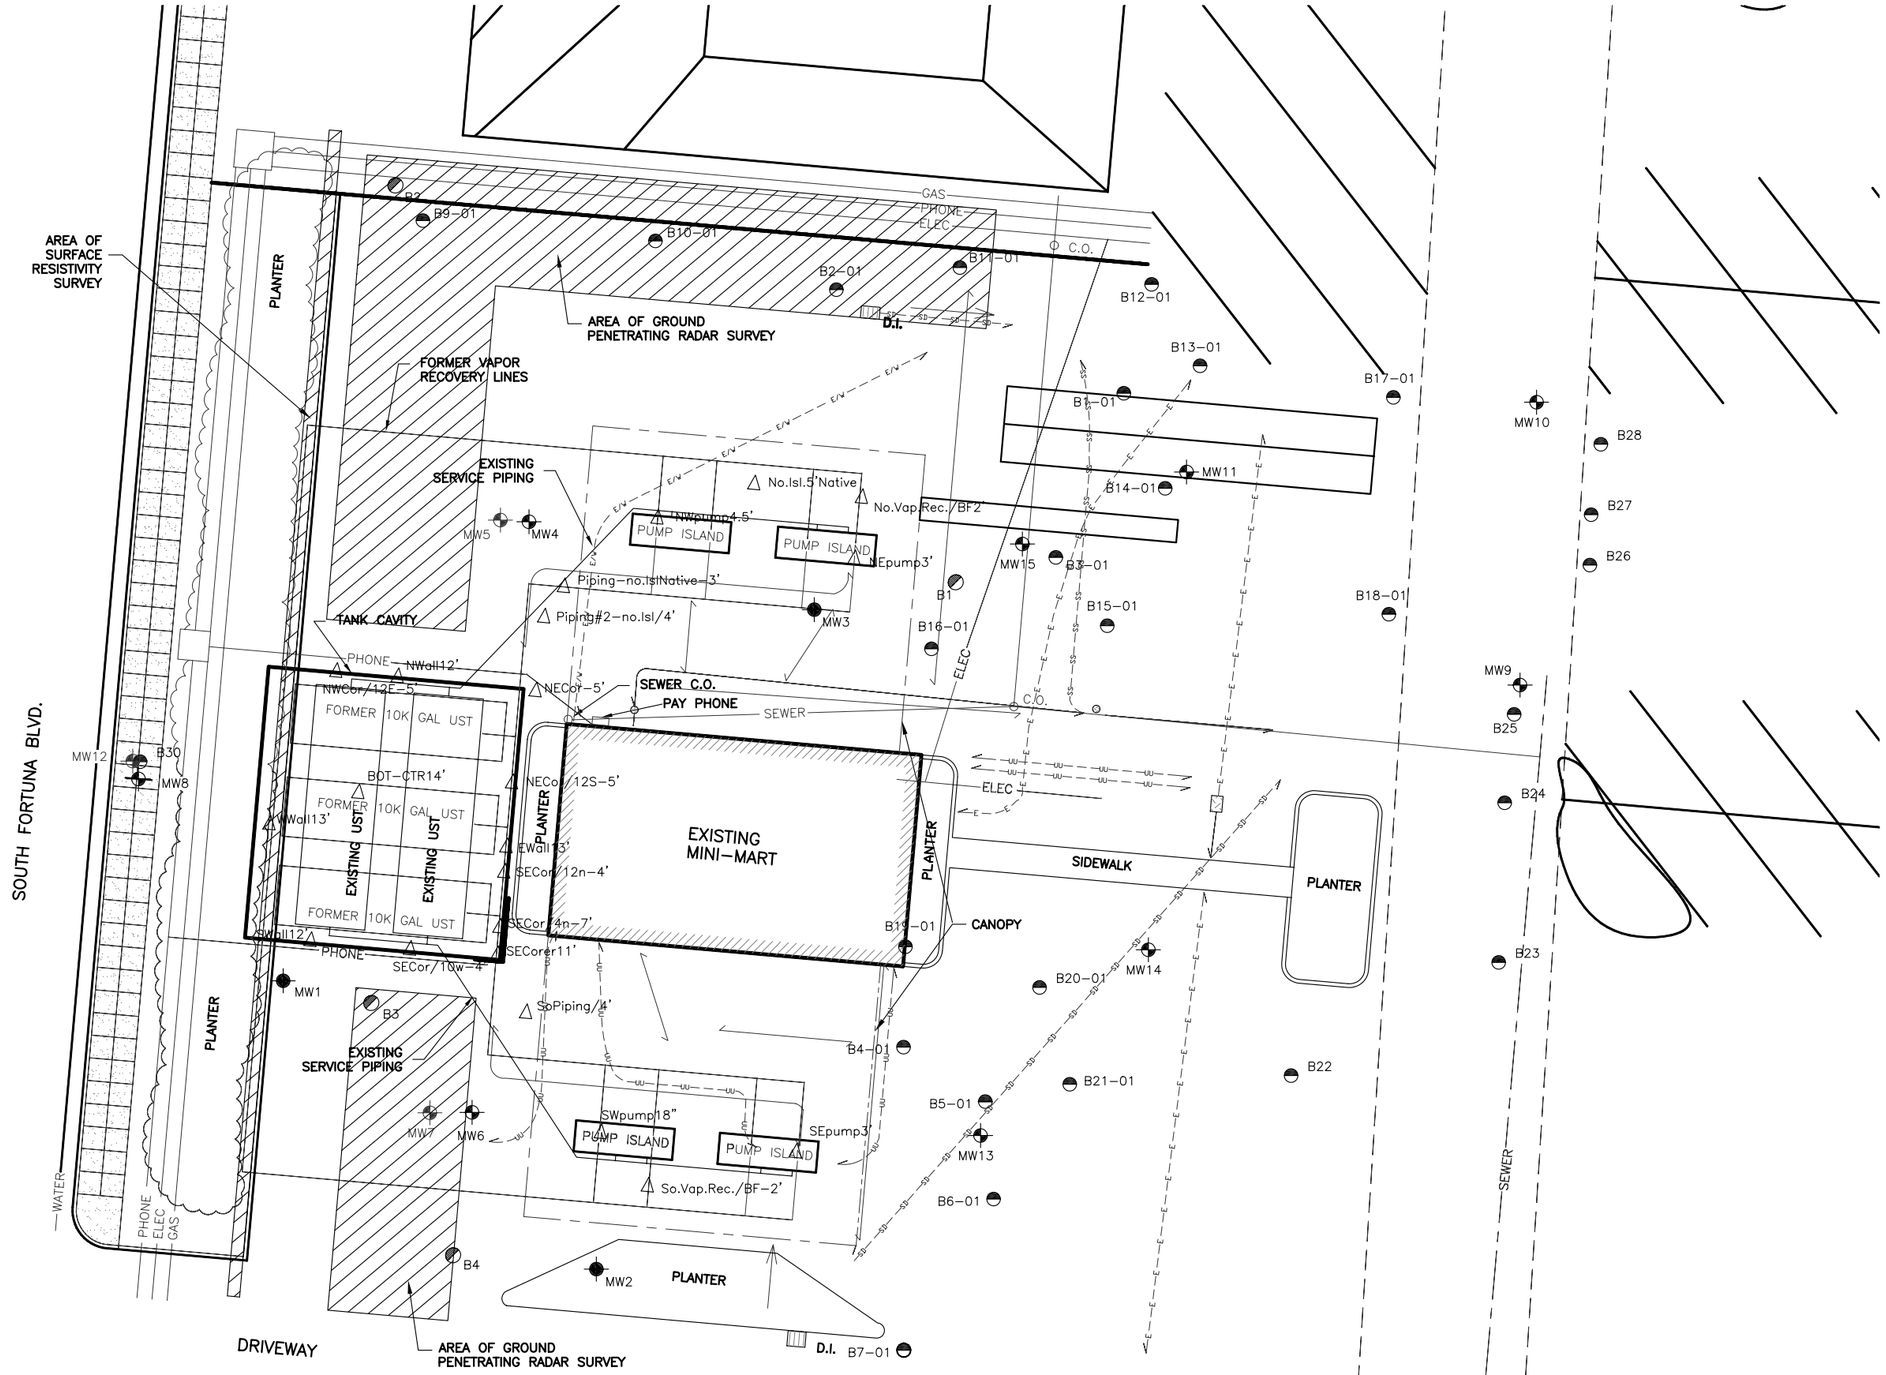

LEGEND

- DESTROYED MONITORING WELL
- MONITORING WELL (SHALLOW)
- MONITORING WELL (DEEP)
- BORING LOCATION
- CONTINUOUS CORE
- TANK CLOSURE SAMPLES(1996)

- ELECTRIC/WATER (NORCAL GEO. CONSULTANTS INC.)
- ELECTRIC (NORCAL GEO. CONSULTANTS INC.)
- SANITARY SEWER (NORCAL GEO. CONSULTANTS INC.)
- STORM DRAIN (NORCAL GEO. CONSULTANTS INC.)
- UNDIFFERENTIATED UTILITY **(NORCAL GEO. CONSULTANTS INC.)**

Jan 20,2004-3:34pm
T:\Projects 4000\4329\4329-GEOT-jan04\ 4329UpdateJan04.dwg

NO.	REVISION	BY	CHK	DATE

LACO ASSOCIATES
CONSULTING ENGINEERS
21 W. 4TH ST. EUREKA, CA 95501 (707)443-5054

GEOTRACKER SURVEY MAP
SITE MAP

HUMBOLDT PETROLEUM, INC
R.VILLAGE TEXACO, FORTUNA

SCALE	1"=20'
DRAWN	BAB
CHECK	
APPVD	
DATE	1/16/04
JOB NO.	4329.02
FIGURE	2