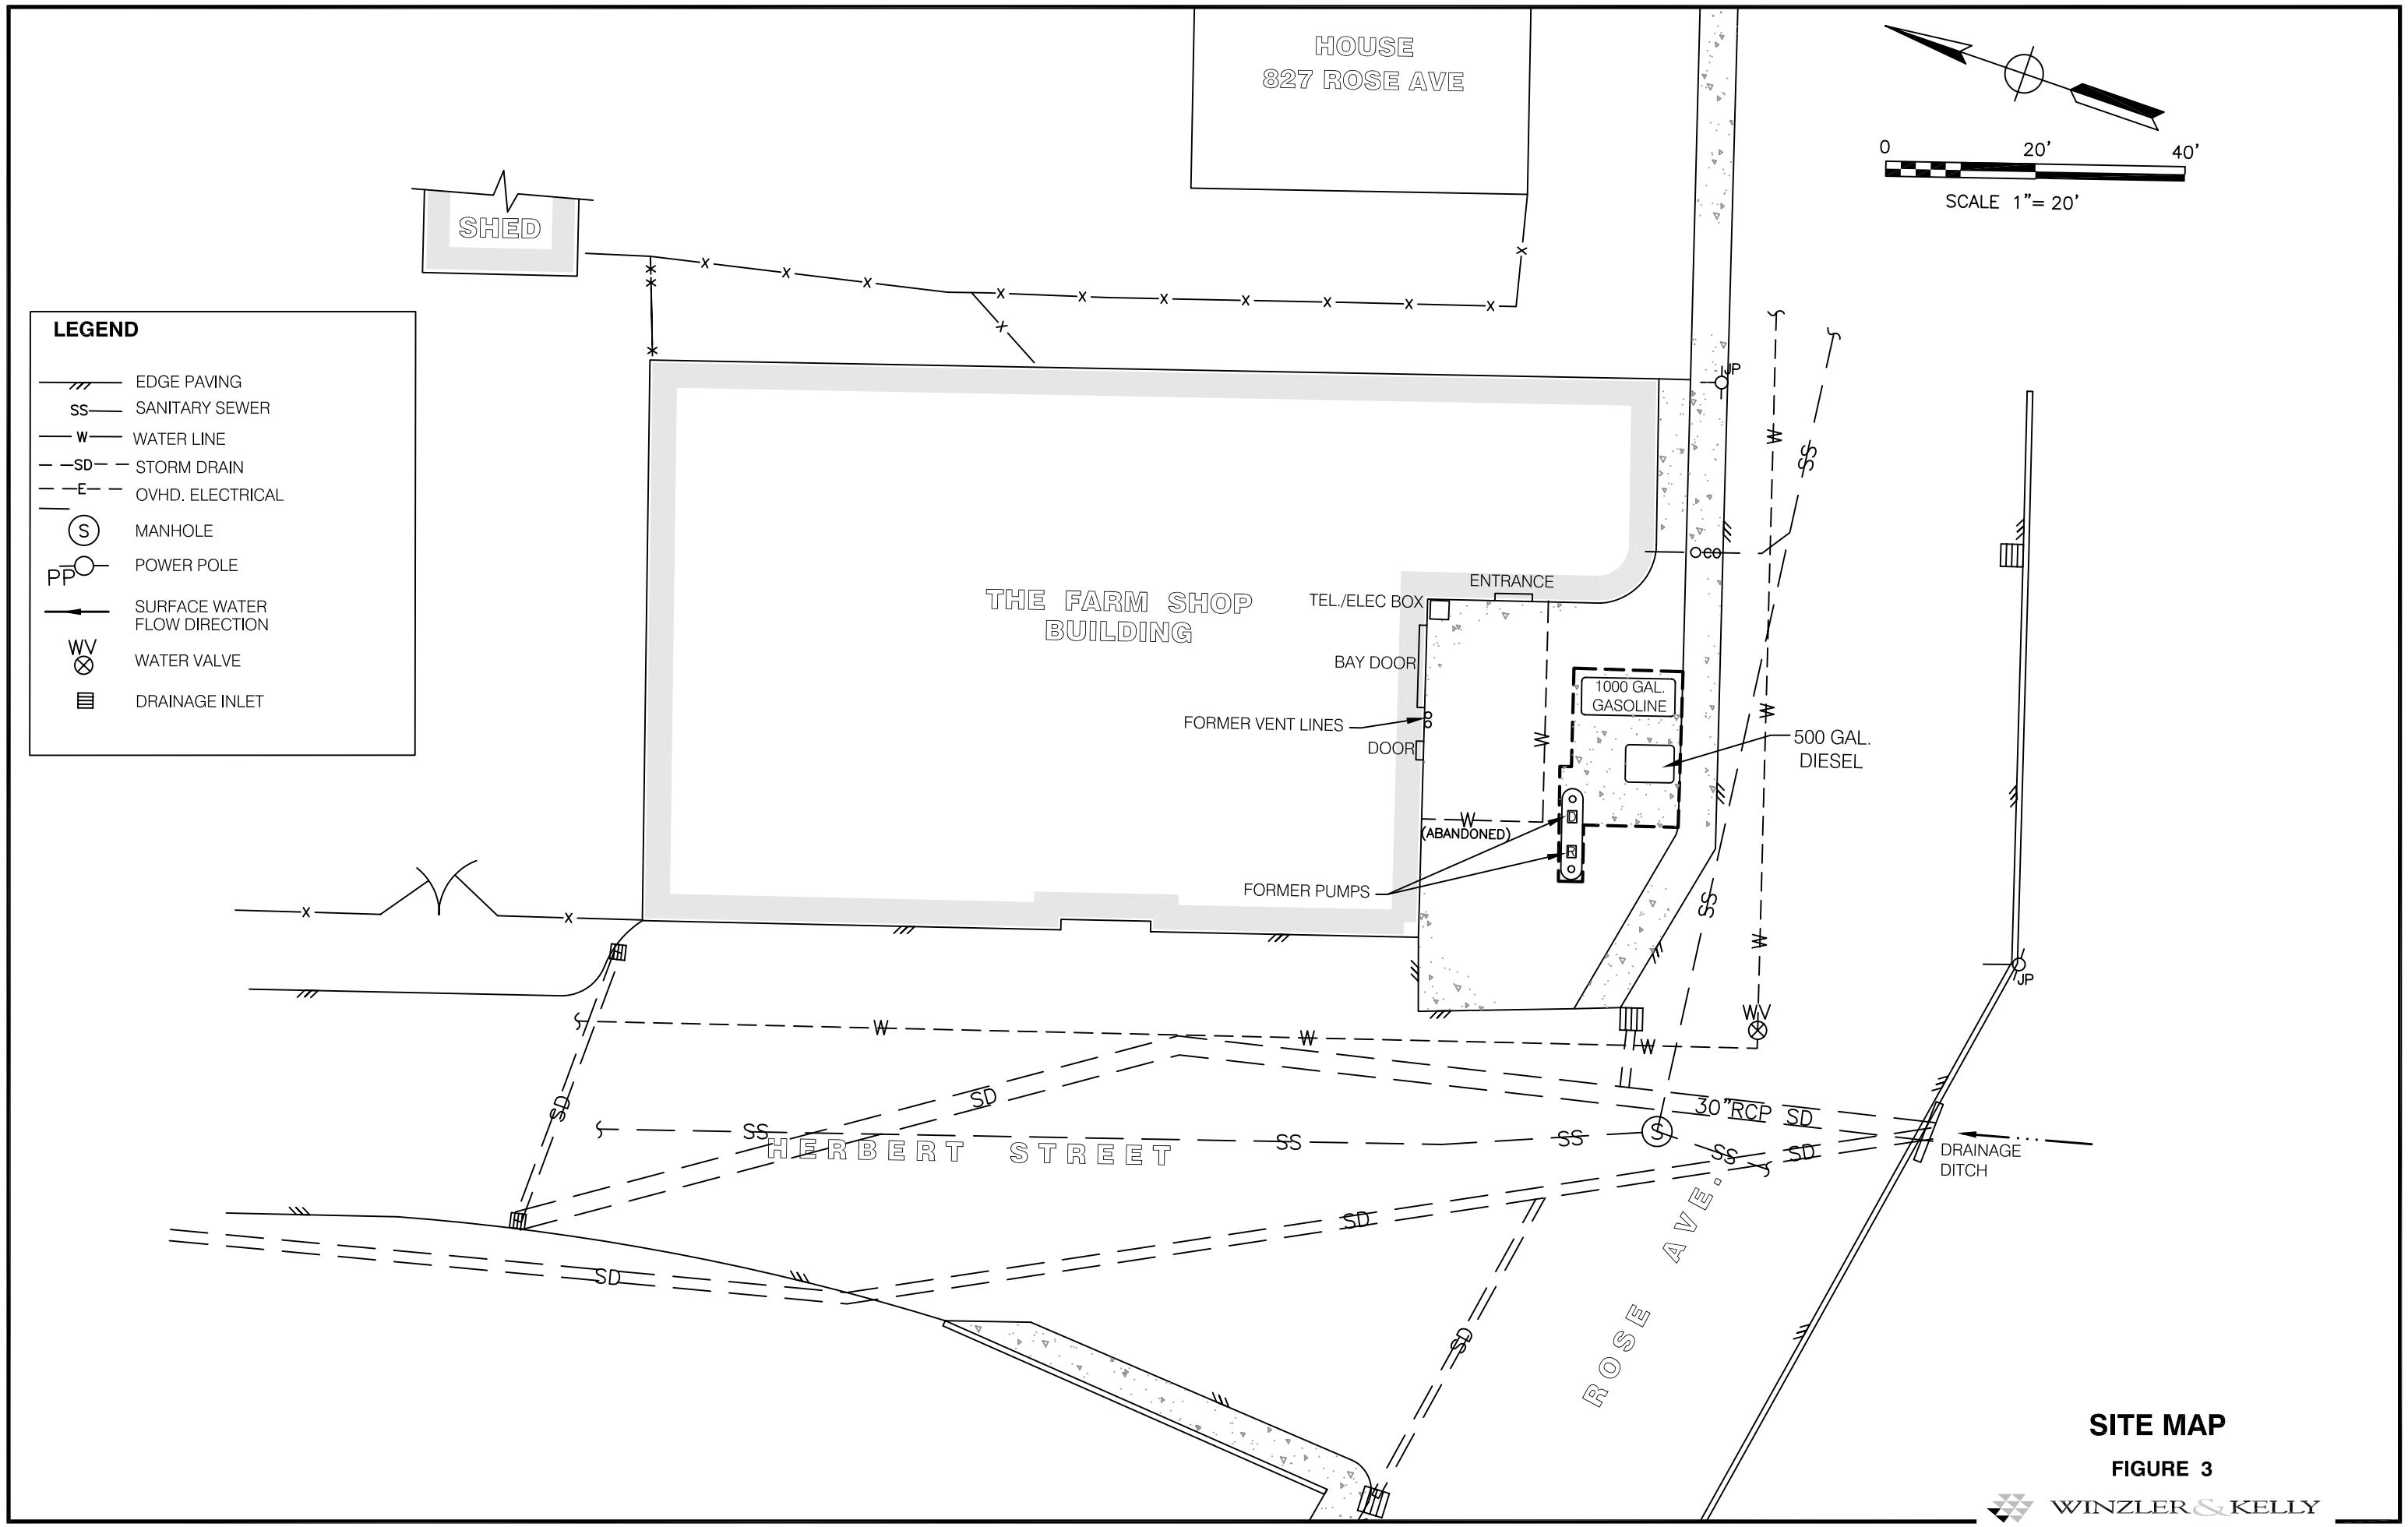

SITE MAP

FIGURE 3

WINZLER & KELLY