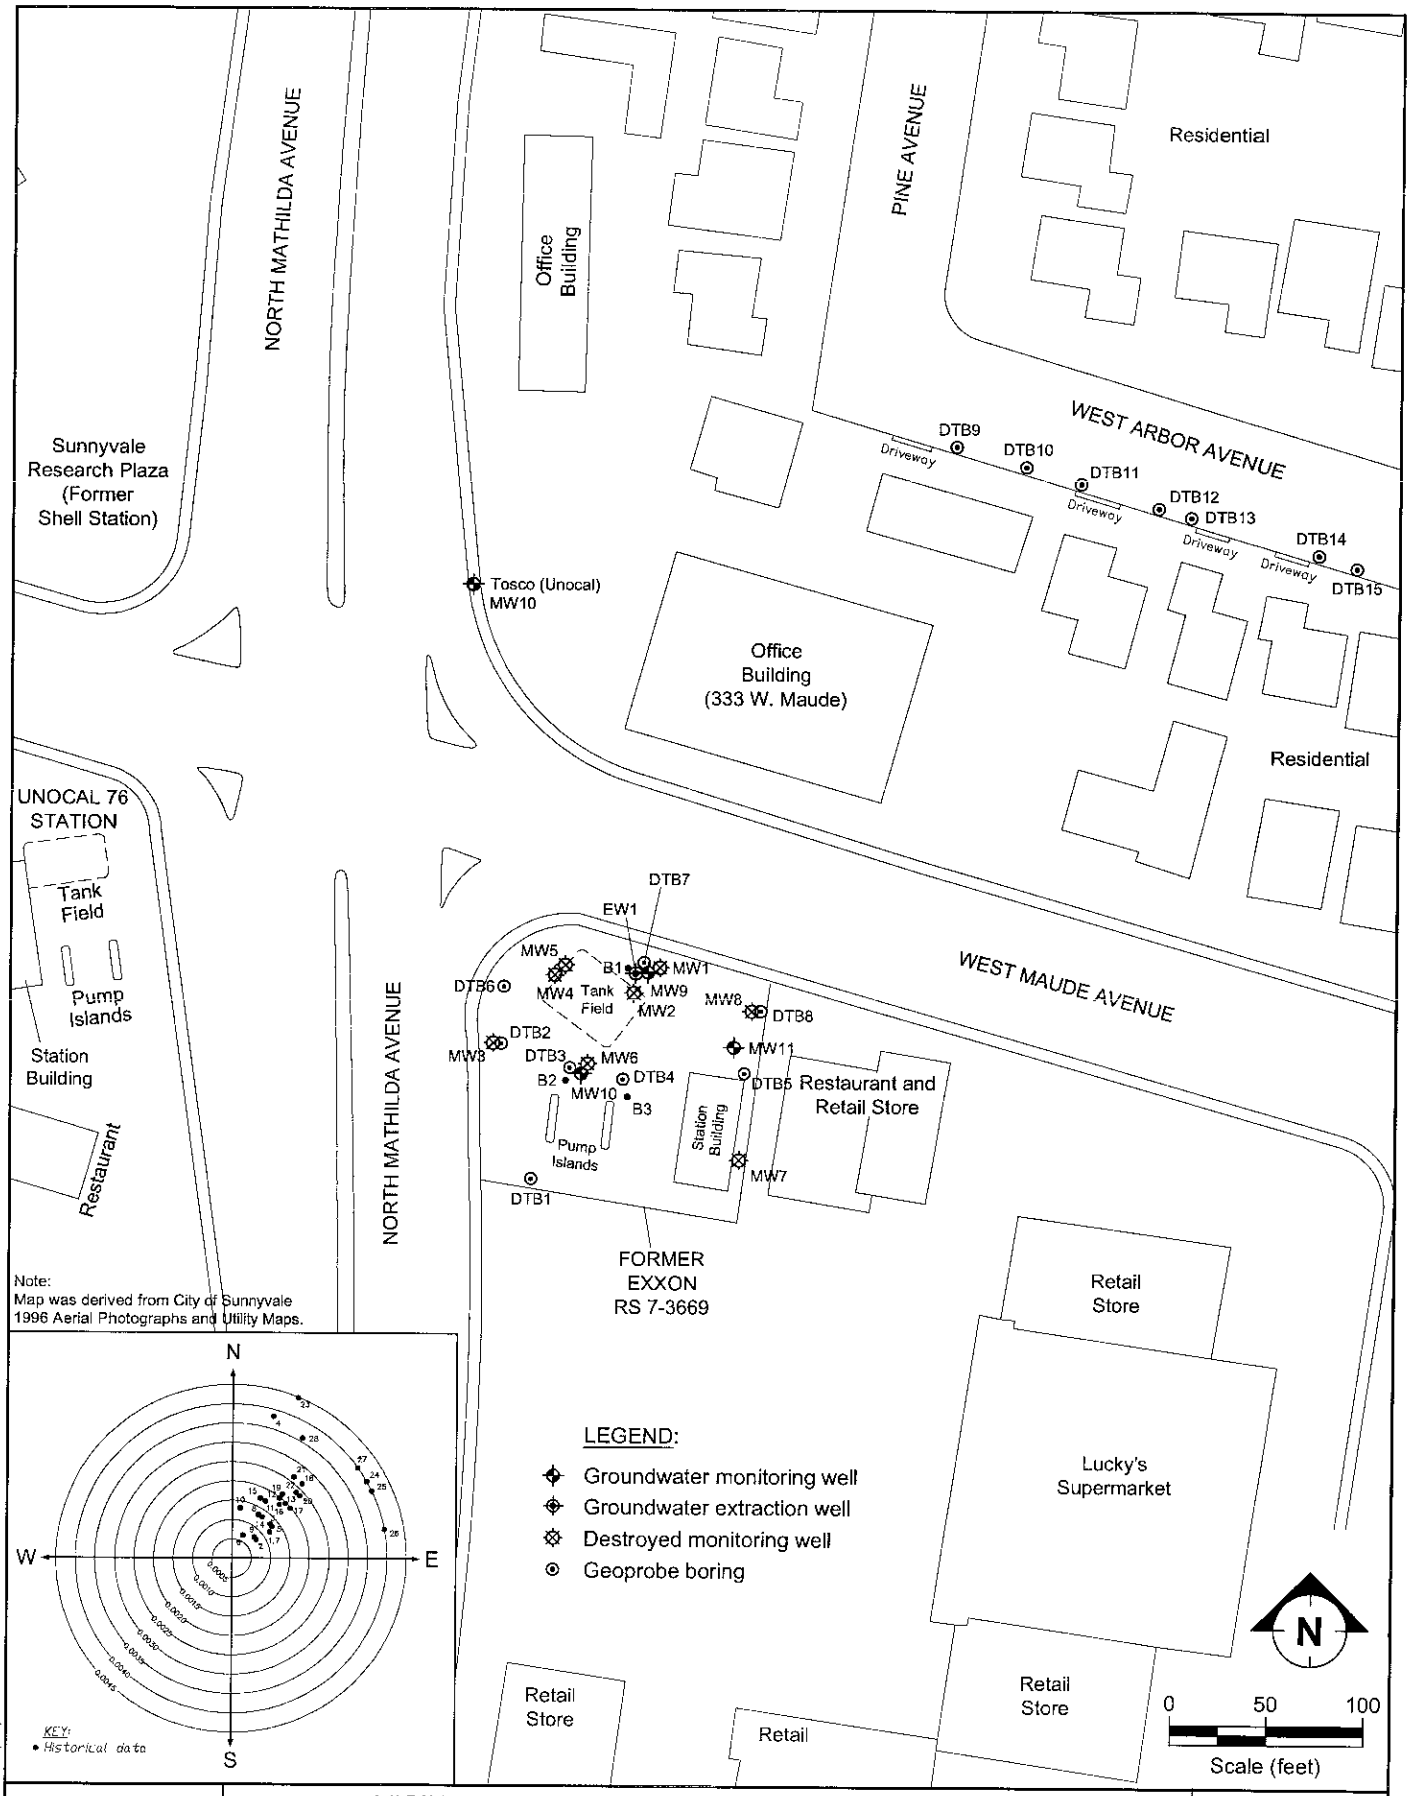


ETIC ENGINEERING

VICINITY MAP AND OFFSITE BORING LOCATIONS
FORMER EXXON RS 7-3669
498 N. MATHILDA AVENUE
SUNNYVALE, CALIFORNIA

FIGURE: 1

FILENAME: VIC1002.DWG 10/02/02