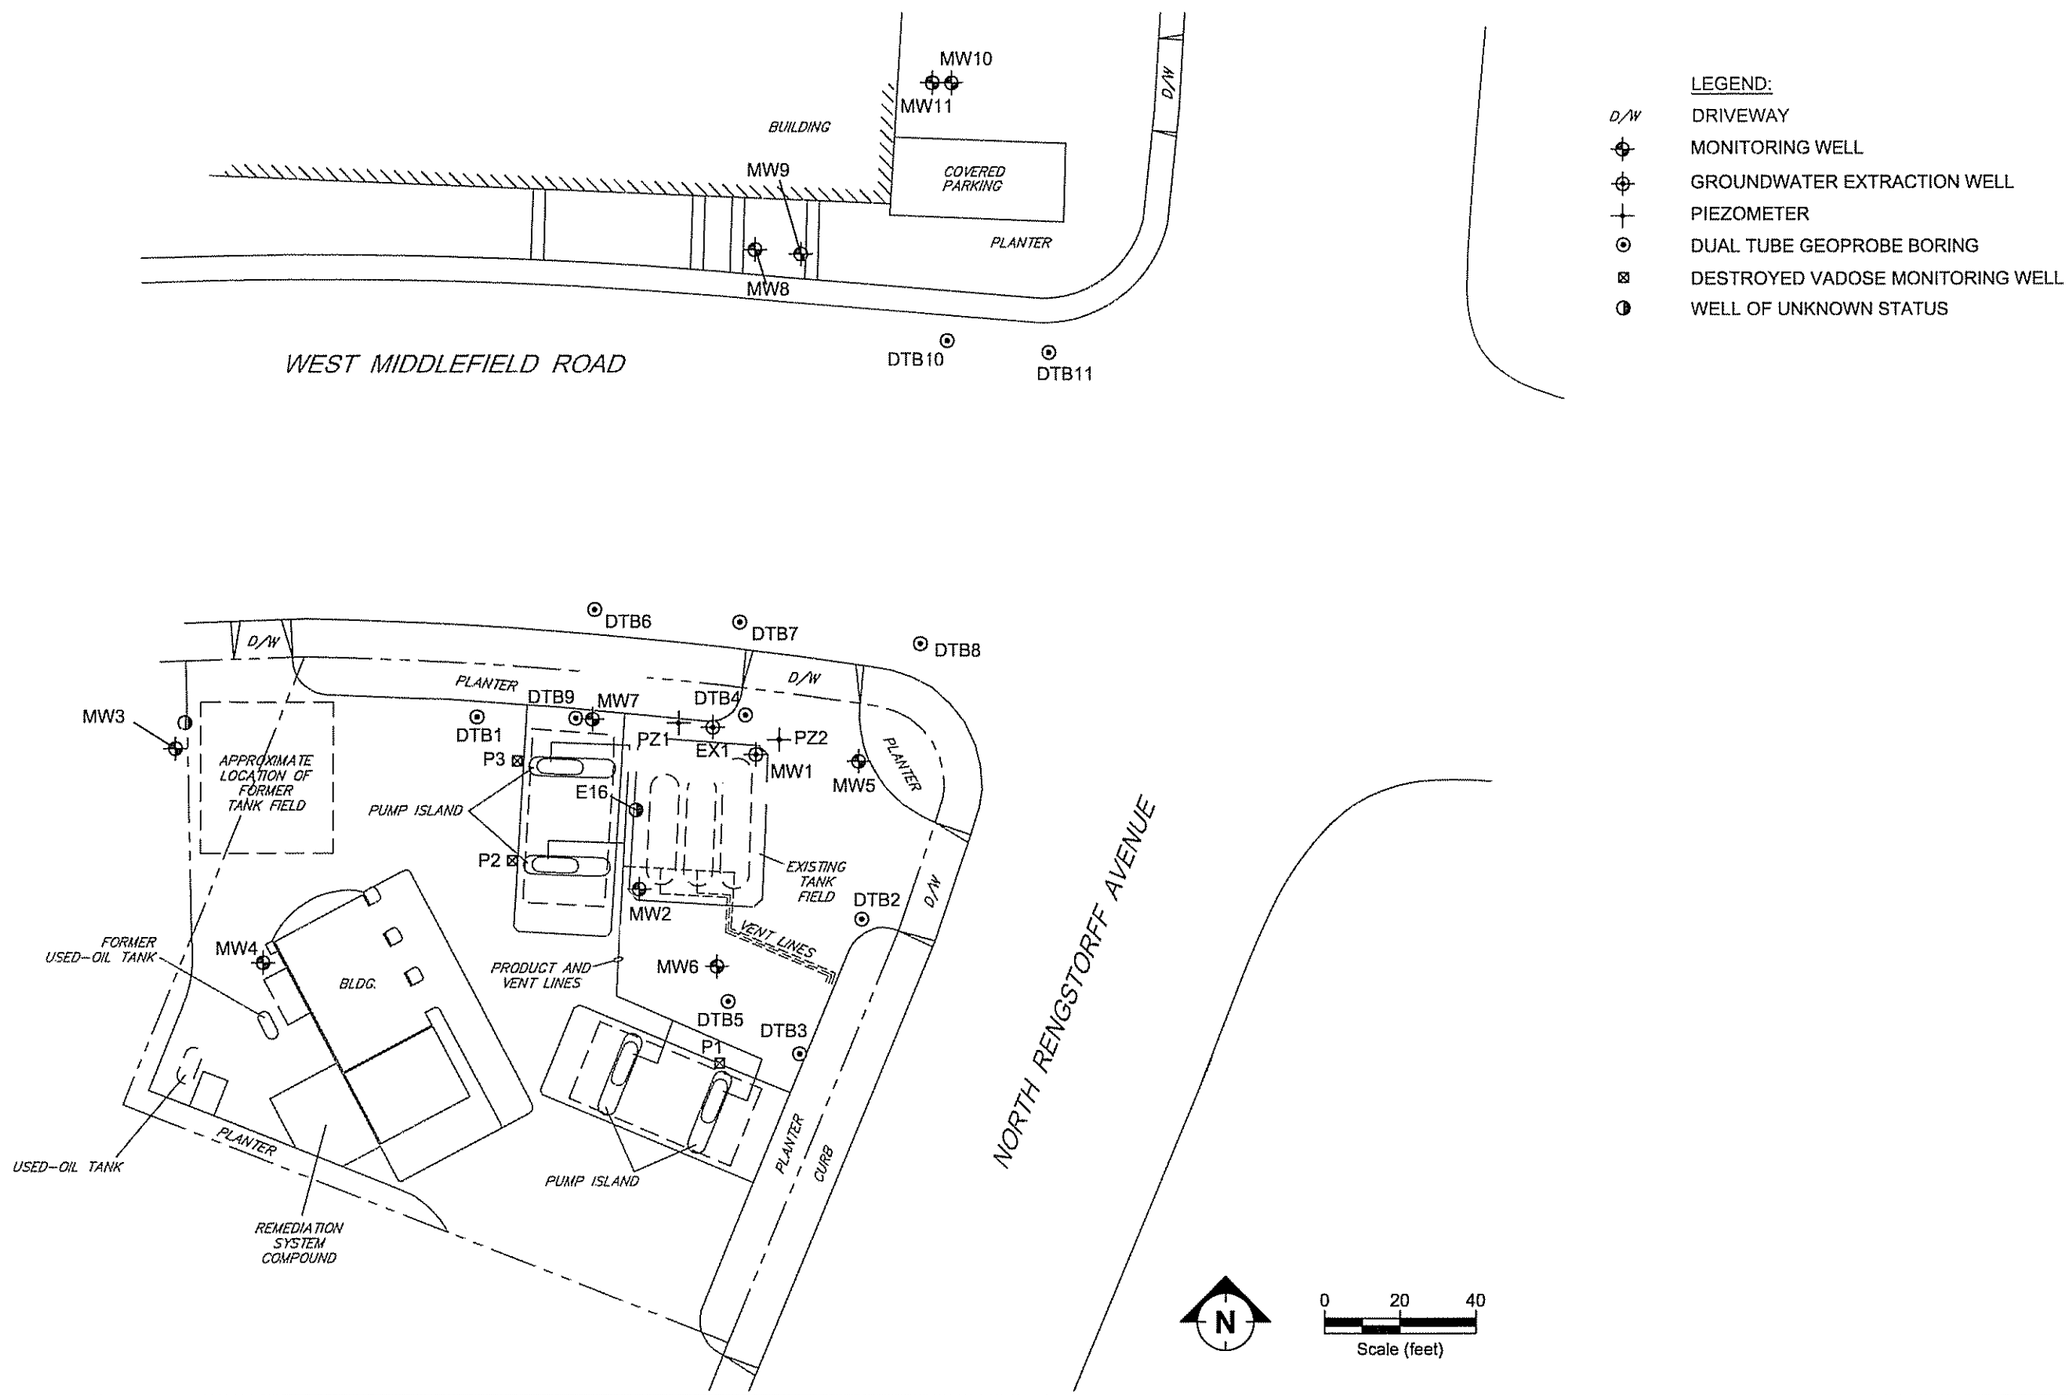

ETIC ENGINEERING

SITE PLAN
FORMER EXXON RS 7-3542
584 NORTH RENGSTORFF AVENUE, MOUNTAIN VIEW, CALIFORNIA

FIGURE:

FILENAME: 7-3542-geotracker.DWG 07/29/04