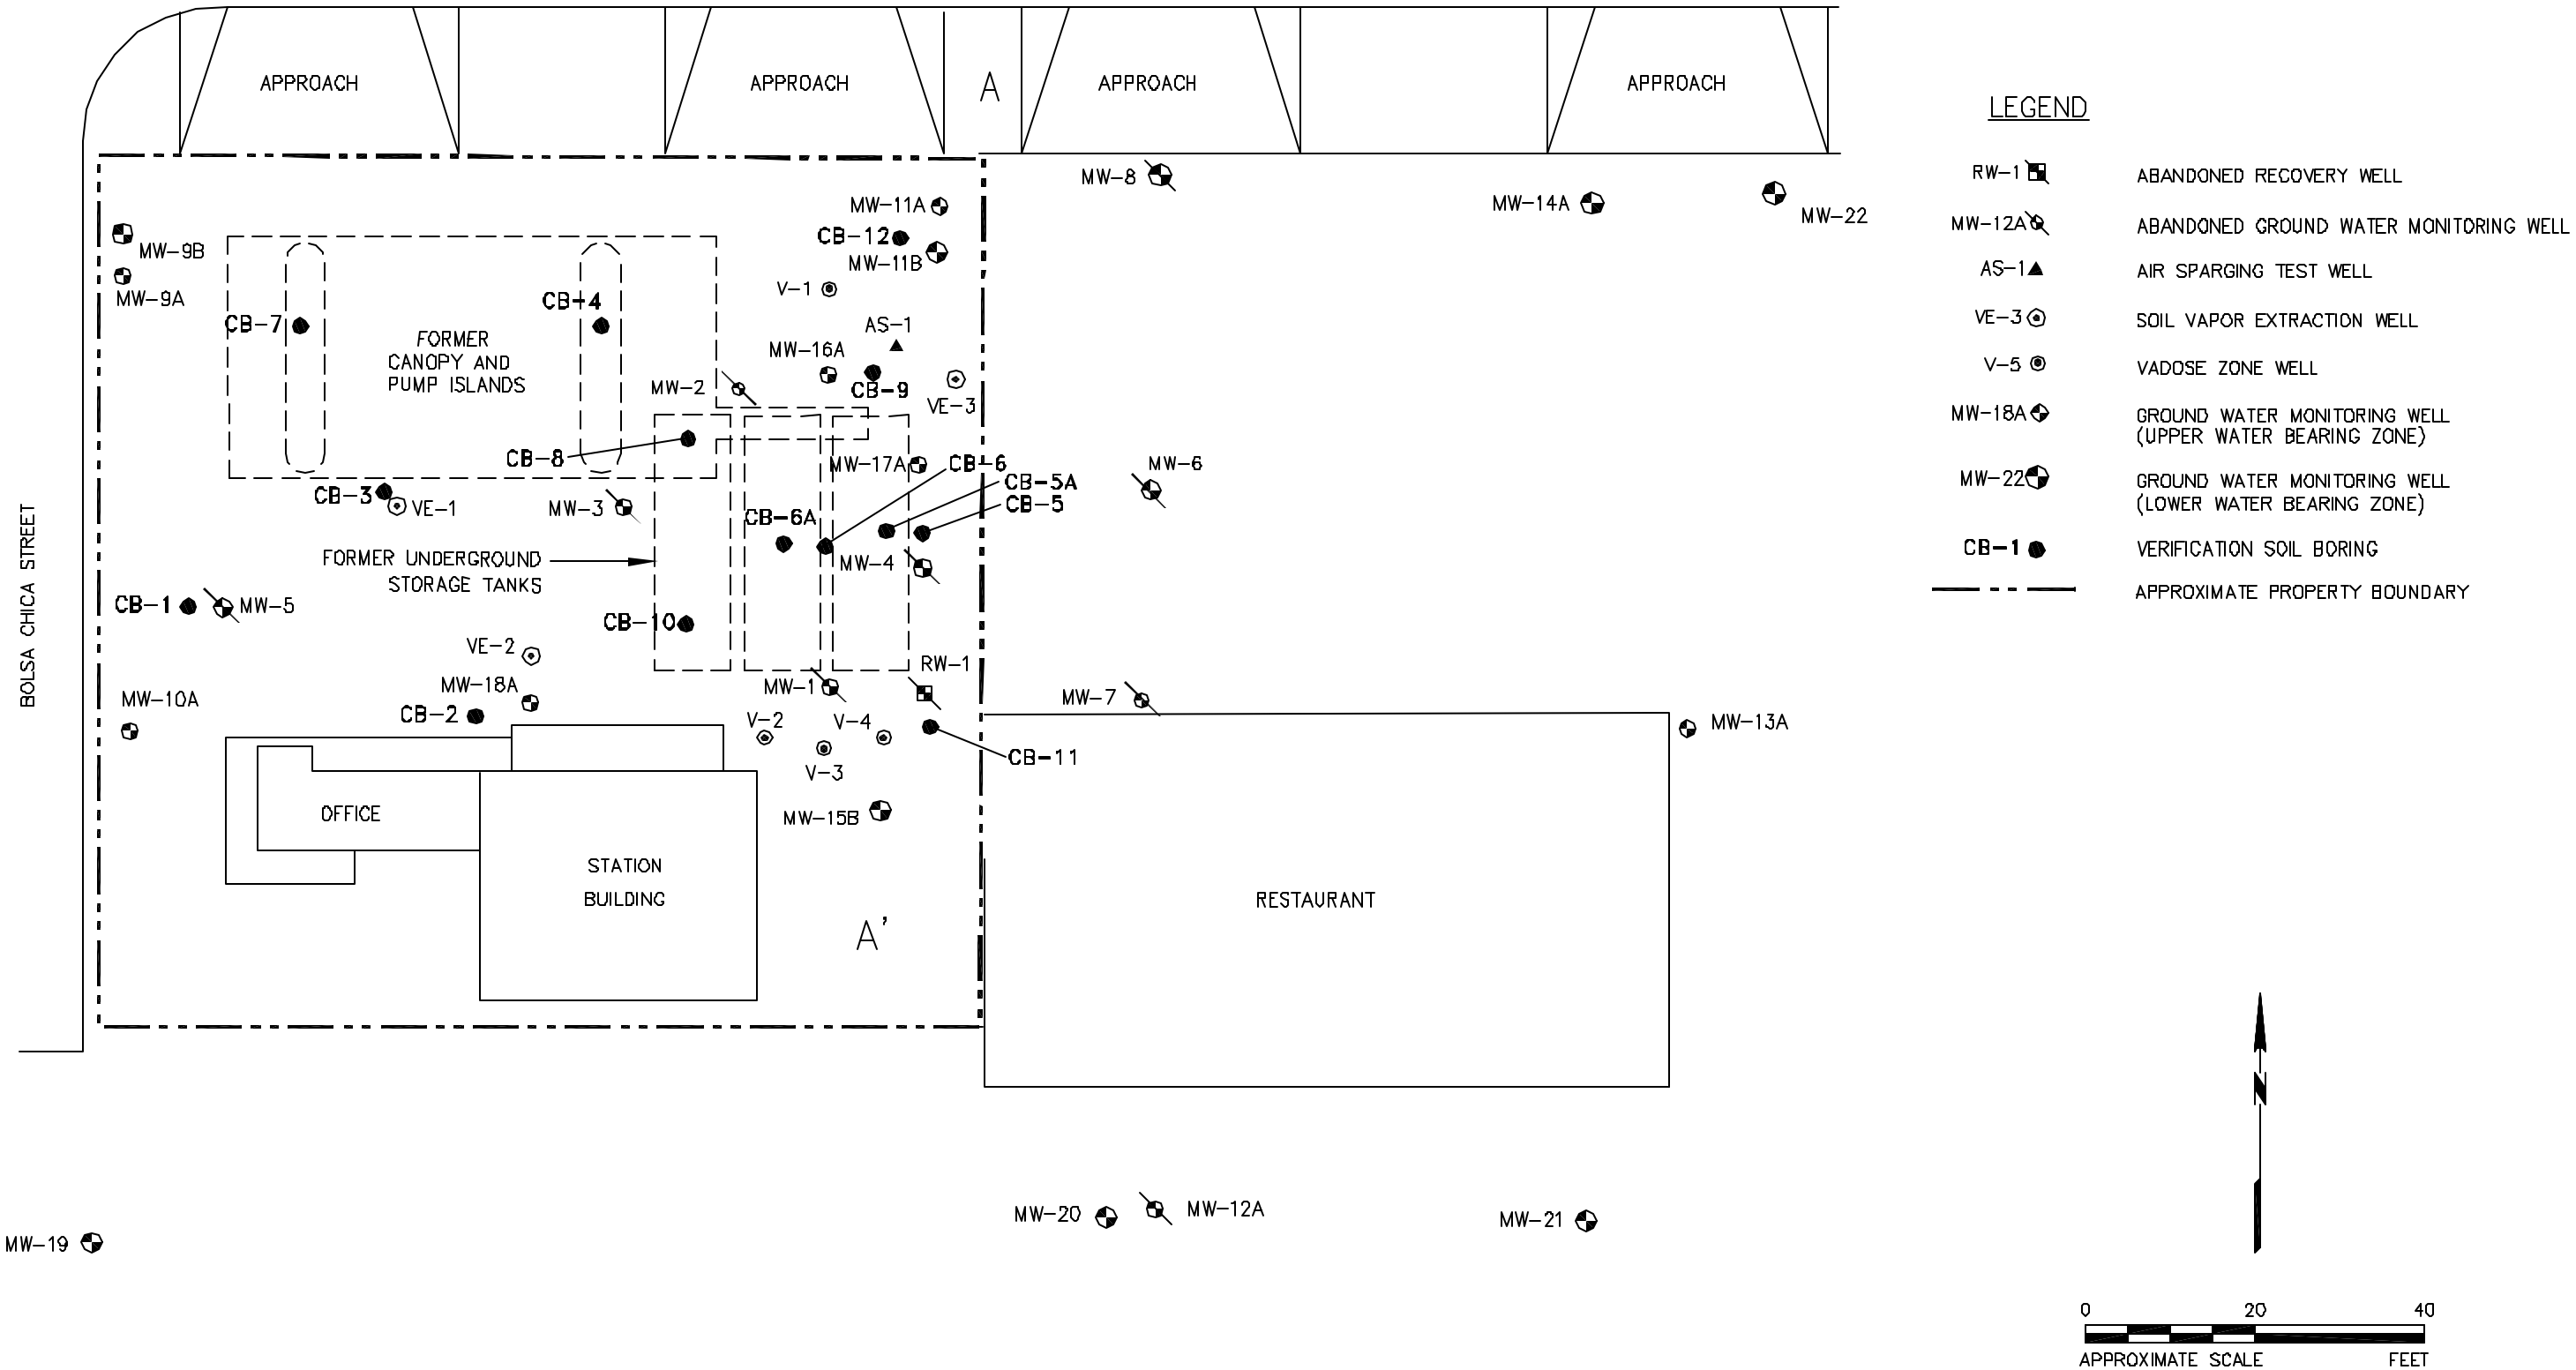

M:\ACAD\CONOCO\HUNTINGTON\SITEPLAN.DWG REVISED 4/19/01 PR

SECOR International Incorporated

DRAWN	PR
APPR	DC
DATE	30MAR2001
JOB NO.	077.43067.001

FIGURE 2

FORMER ECONO SERVICE STATION
5002 WARNER AVENUE
HUNTINGTON BEACH, CALIFORNIA
SITE PLAN