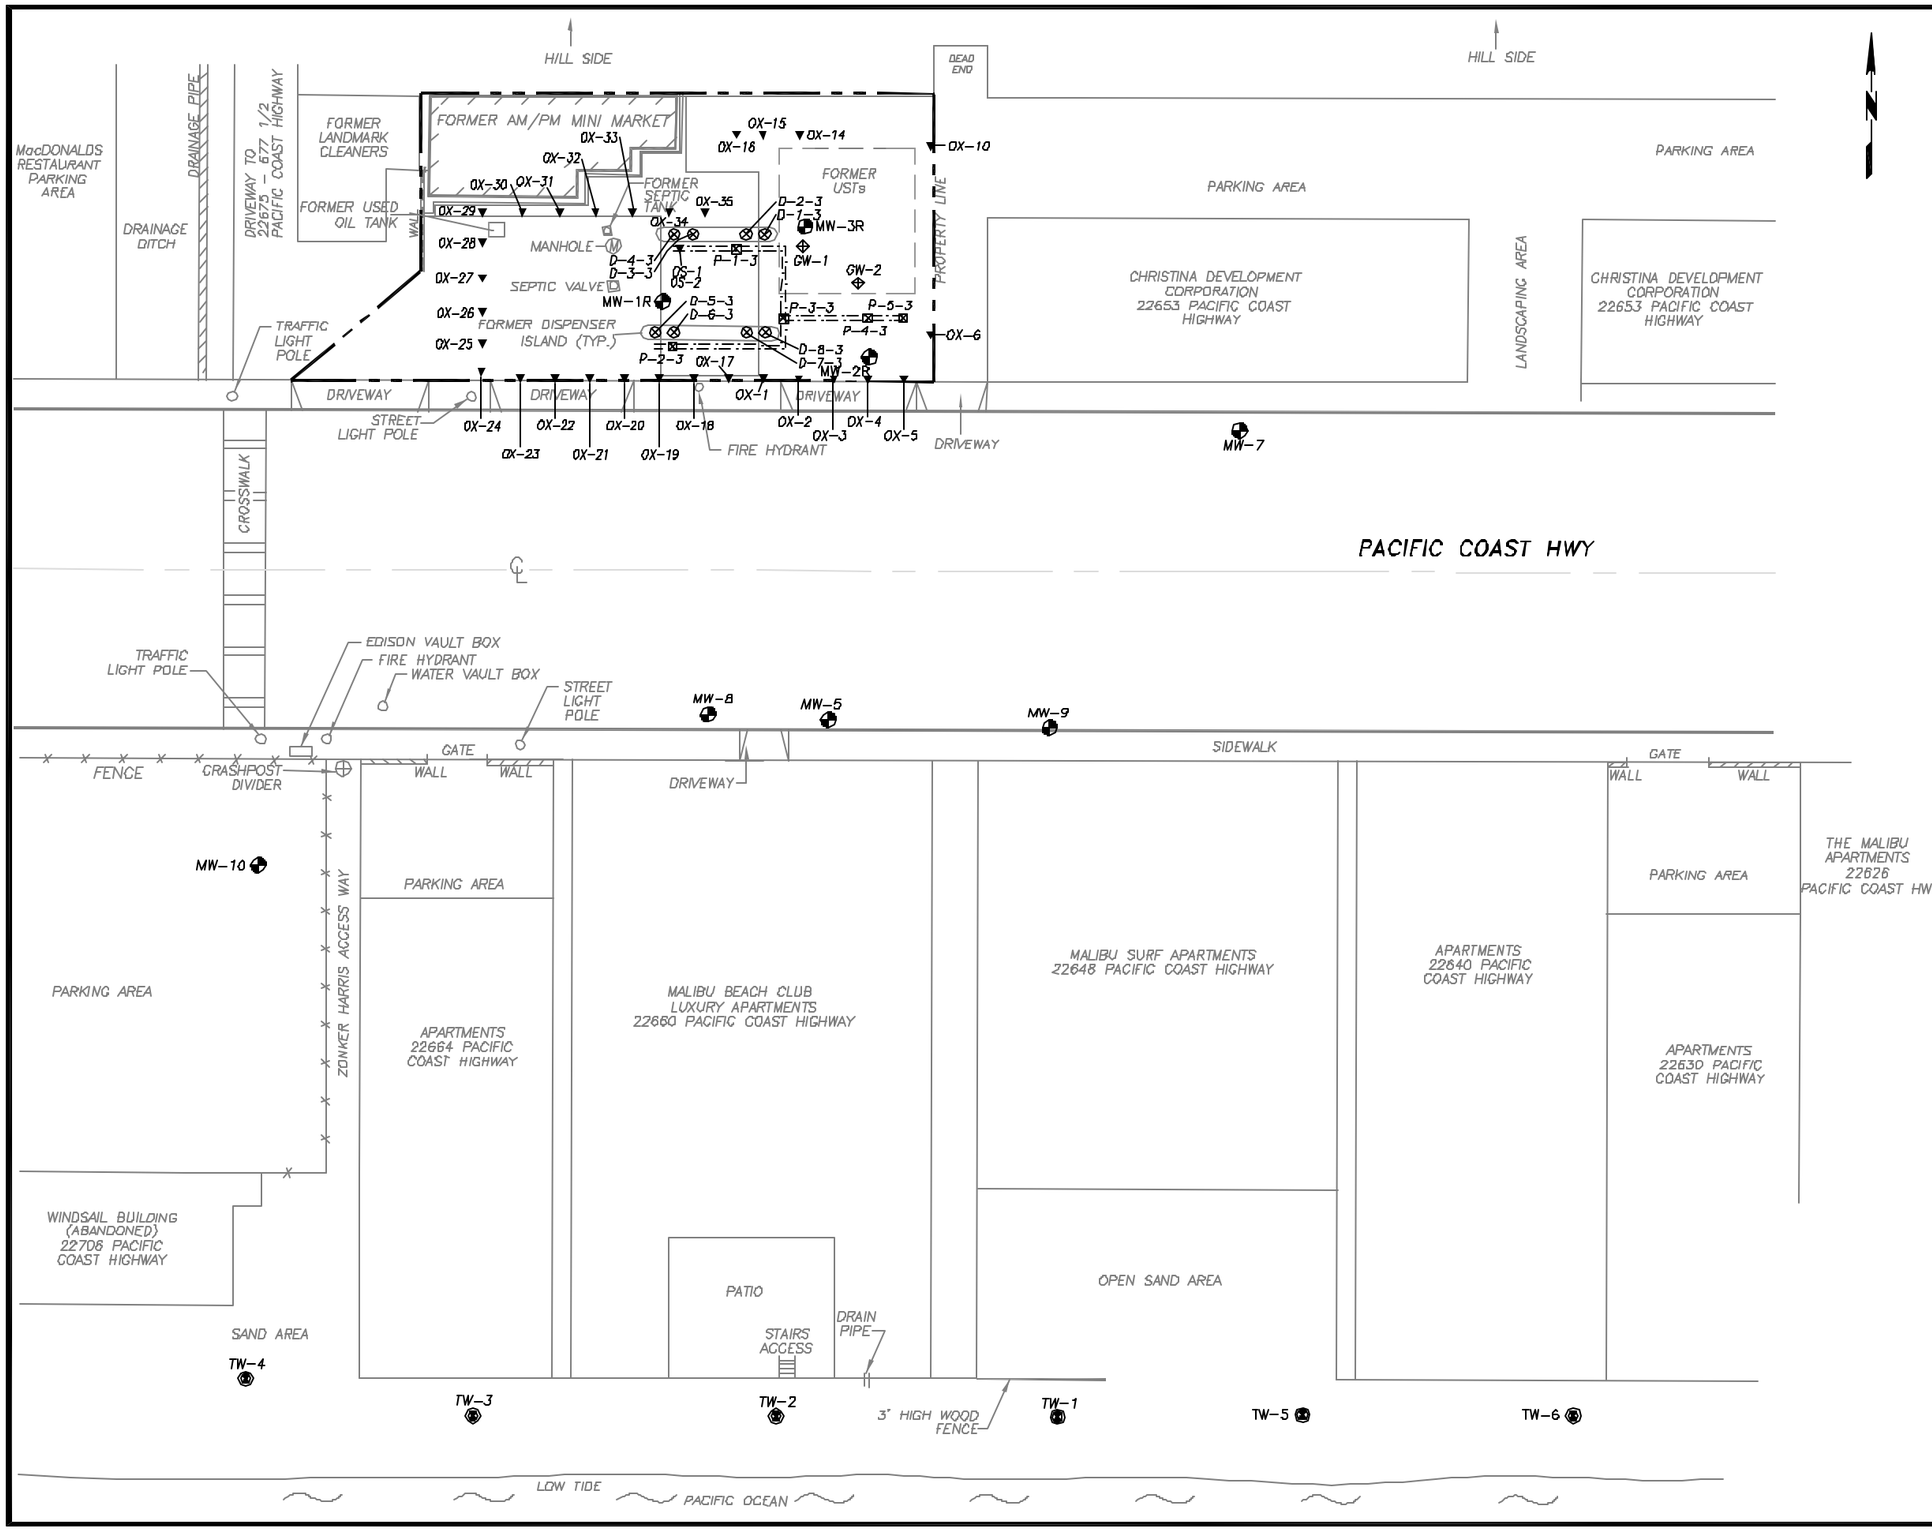

LEGEND

— — —	SITE PROPERTY LINE
MW-5	GROUNDWATER MONITORING WELL
TW-3	APPROXIMATE LOCATION OF TEMPORARY GROUNDWATER SAMPLING WELL LOCATION
D-1-3	DISPENSER SOIL SAMPLE LOCATIONS
P-1-3	PIPING SOIL SAMPLE LOCATIONS
GW-1	GROUNDWATER SAMPLE LOCATIONS
OX-1	OVER-EXCAVATION SOIL SAMPLE LOCATIONS

NOTES:

1. SITE FEATURES AND LOCATIONS ARE APPROXIMATE.
2. SOURCE OF BASEMAP: DELTA ENVIRONMENTAL CONSULTANTS, DATED MARCH 15, 2002.
3. GROUNDWATER MONITORING WELLS SURVEYED BY AZIMUTH GROUP, DATED MARCH 5, 2003.

0 40 80

APPROXIMATE SCALE IN FEET

SECOR
International Incorporated

CLIENT NAME:
ATLANTIC RICHFIELD COMPANY
STATION NO. 1033

SITE ADDRESS:
22661 PACIFIC COAST HIGHWAY
MALIBU, CALIFORNIA

SITE MAP

PROJECT NUMBER:	DRAWING DATE:
37BP.01033.01	6/18/03
DRAFTED BY: RAR	CAD FILE: 1033-EDF
REVISION NUMBER:	FIGURE: 1