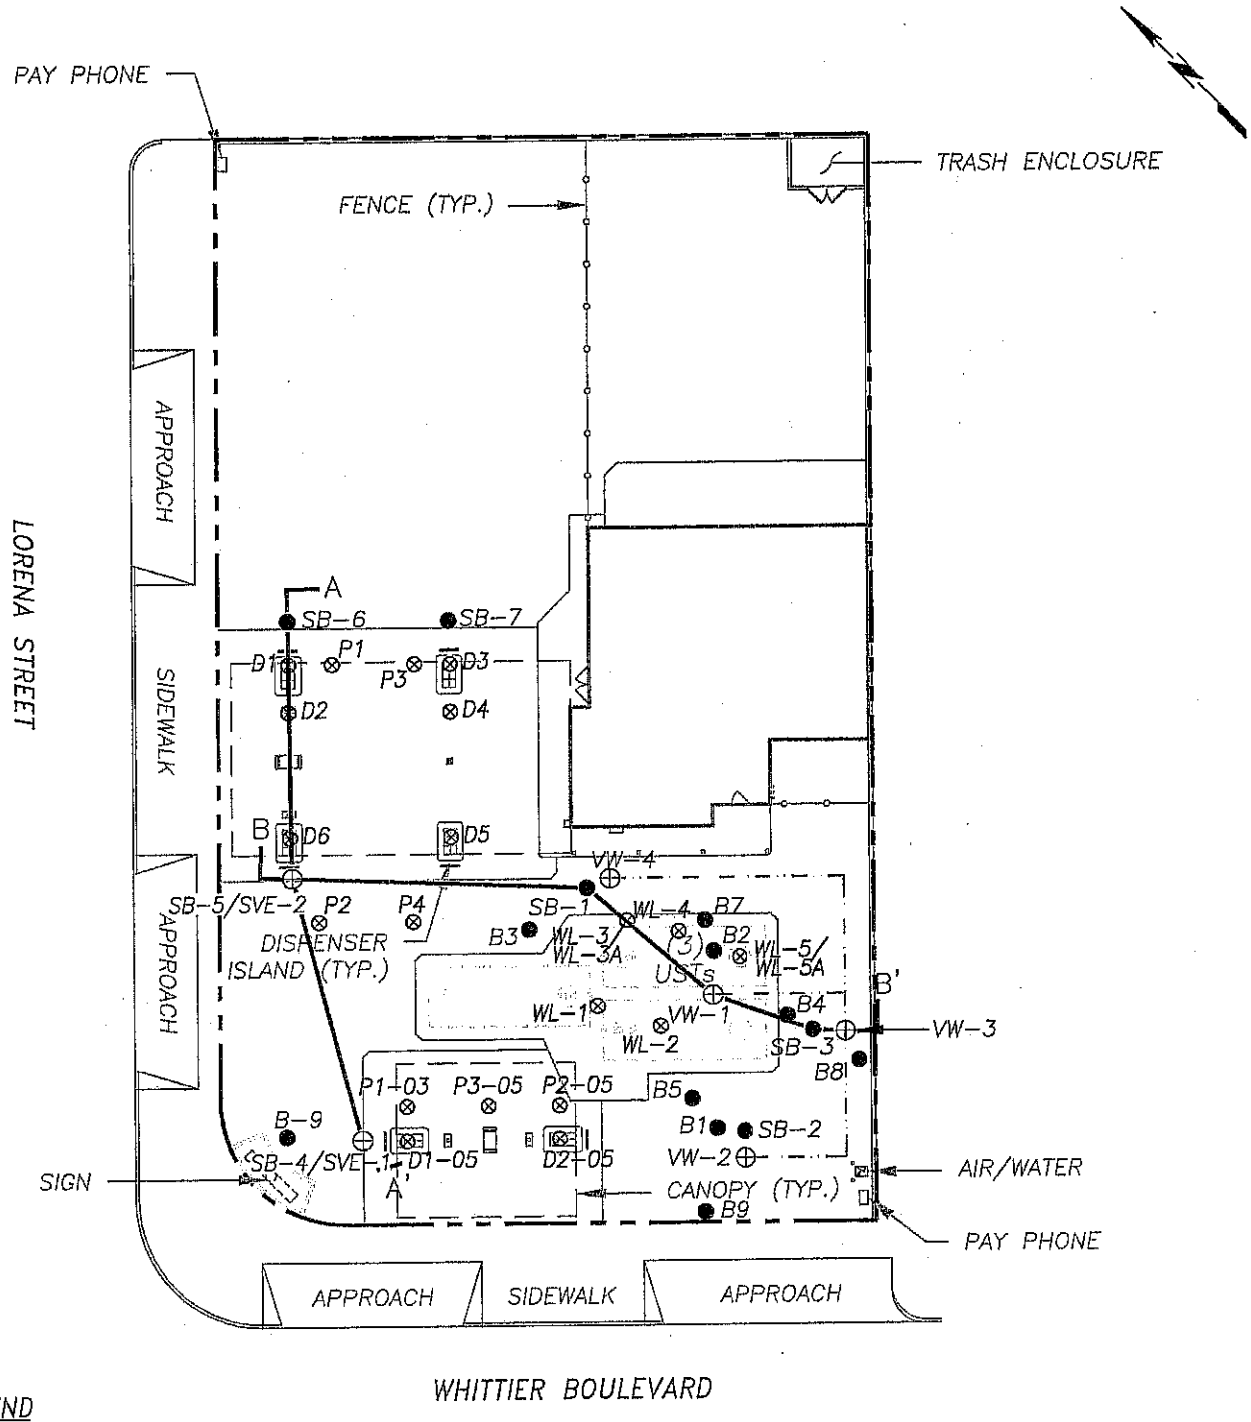

LEGEND

- SITE PROPERTY LINE
- A——A' CROSS-SECTION INDEX LINE
- 2" PVC UNDERGROUND VAPOR EXTRACTION PIPING
- VW-1 VAPOR EXTRACTION WELL
- SB-1 SOIL BORING
- D6 SOIL SAMPLE LOCATIONS

NOTES:

1. SOURCE OF BASE MAP: F.F & ASSOCIATES, DATED JUNE 1, 2001.
2. NOT A SURVEYED MAP, SITE FEATURES AND LOCATIONS ARE APPROXIMATE.

0 30 60

APPROXIMATE SCALE IN FEET

SECOR
11085 KNOTT AVENUE, SUITE B
CYPRESS, CALIFORNIA
PHONE: (714)379-3366/FAX: (714)379-3375

PREPARED FOR:
ATLANTIC RICHFIELD COMPANY
ARCO FACILITY 00191
3401 WHITTIER BOULEVARD
LOS ANGELES, CALIFORNIA

SITE MAP

FIGURE: **2**

JOB NUMBER:	DRAWN BY:	CHECKED BY:	APPROVED BY:	DATE:
14BP.U0191.02.4L58	L. RAMIREZ	N. ALKOV	C. SANFORD	MAY 2005

FILEPATH:X:\Active\ARCO\00191\Data Management\A0191SP5-05.dwg | lramirez | Jun 03, 2005 at 10:05 | Layout: ASM

A191SP5-05.DWG