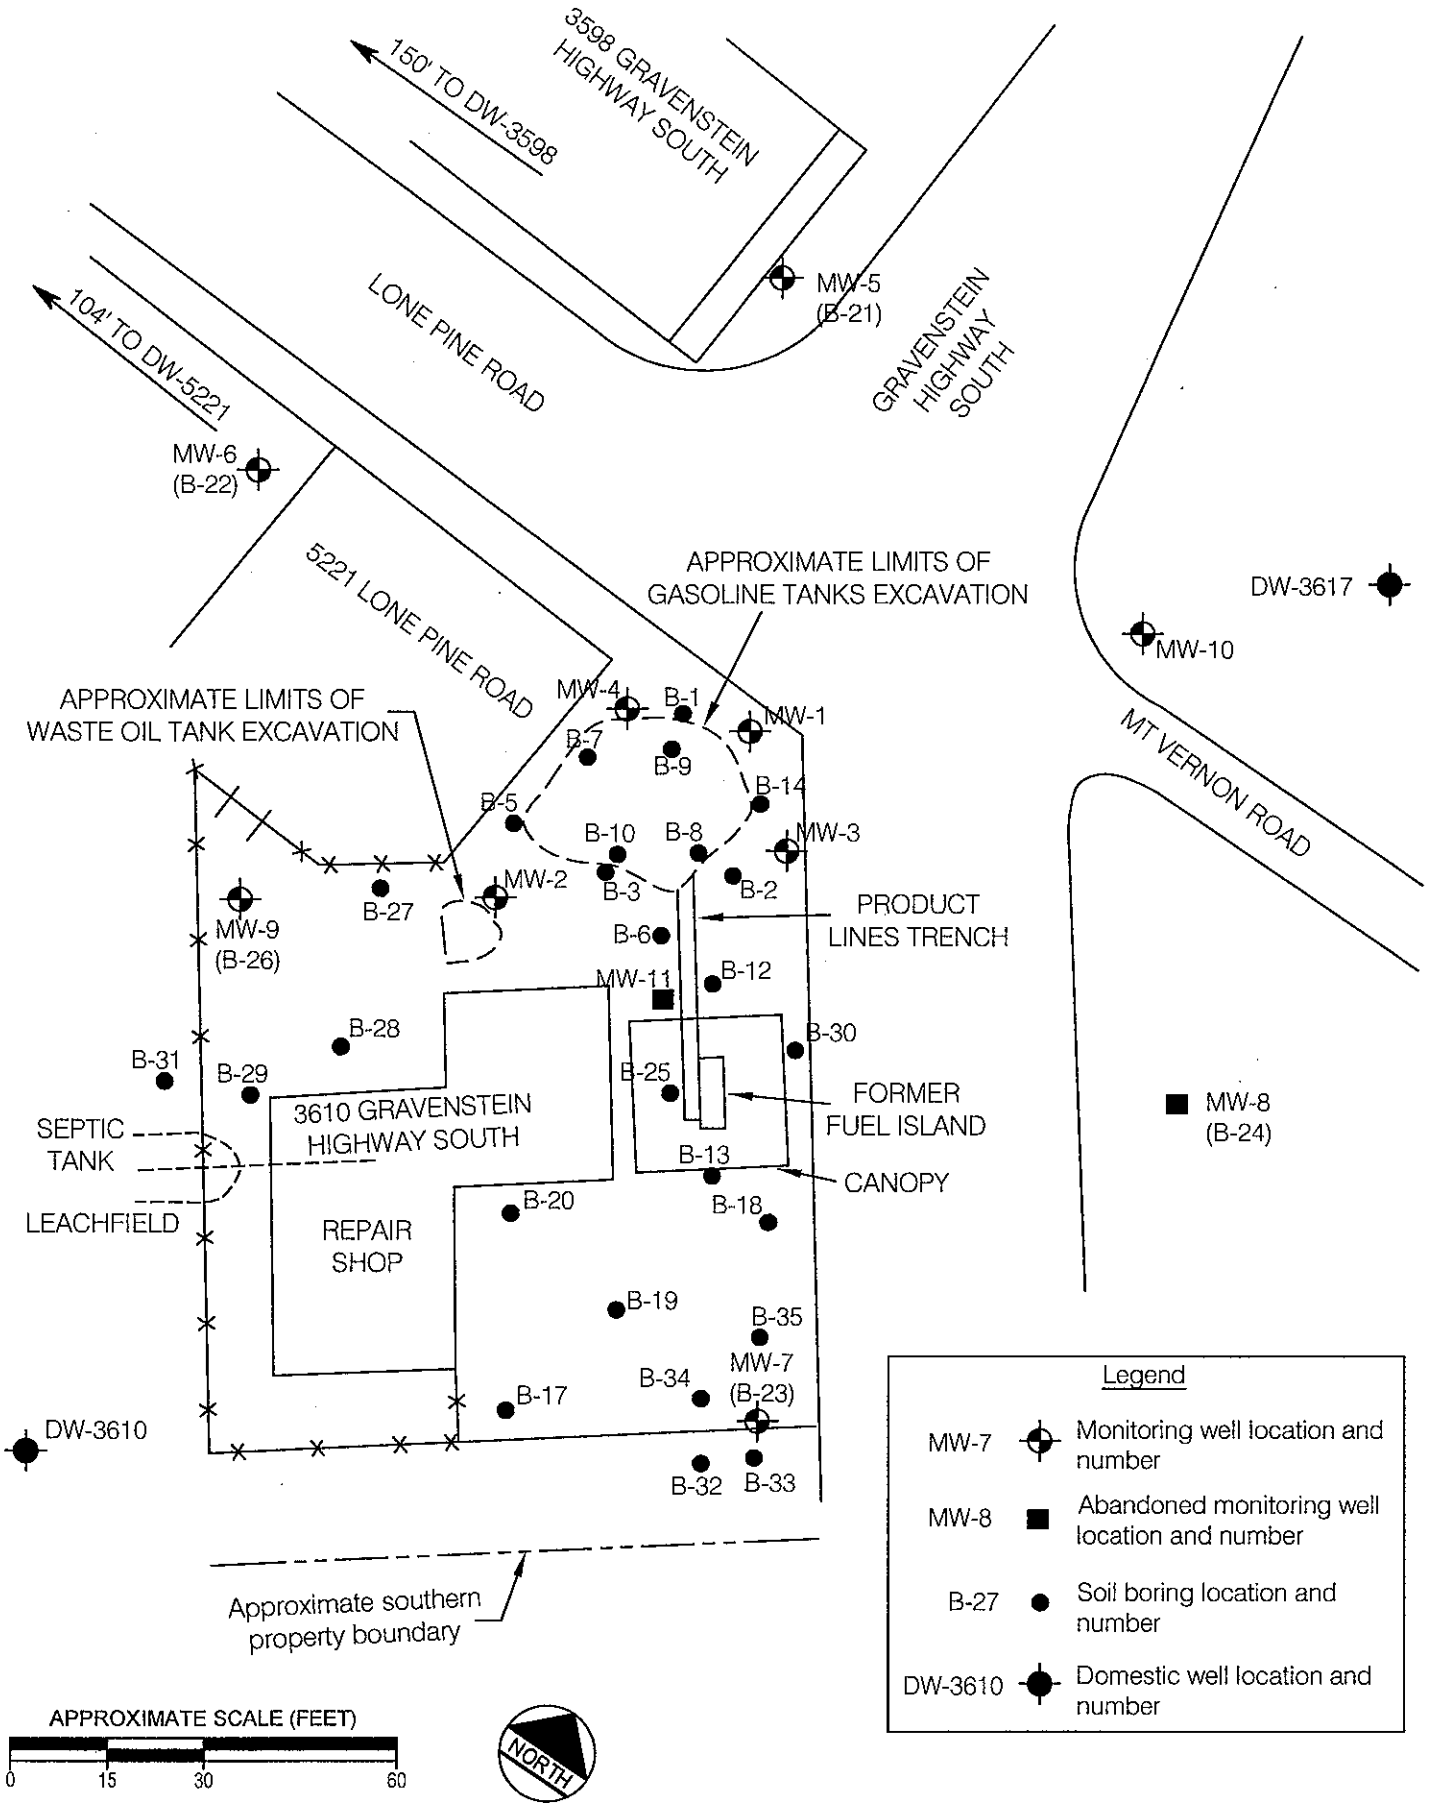


Brunsing Associates, Inc.
5468 Skylane Blvd., Suite 201
Santa Rosa, California 95403
Tel: (707) 838-3027

Job No.: 403
Appr.:
Date: 1/10/06

SITE MAP
LANDER'S AUTOMOTIVE
3610 Gravenstein Highway South
Sebastopol, California

PLATE
2