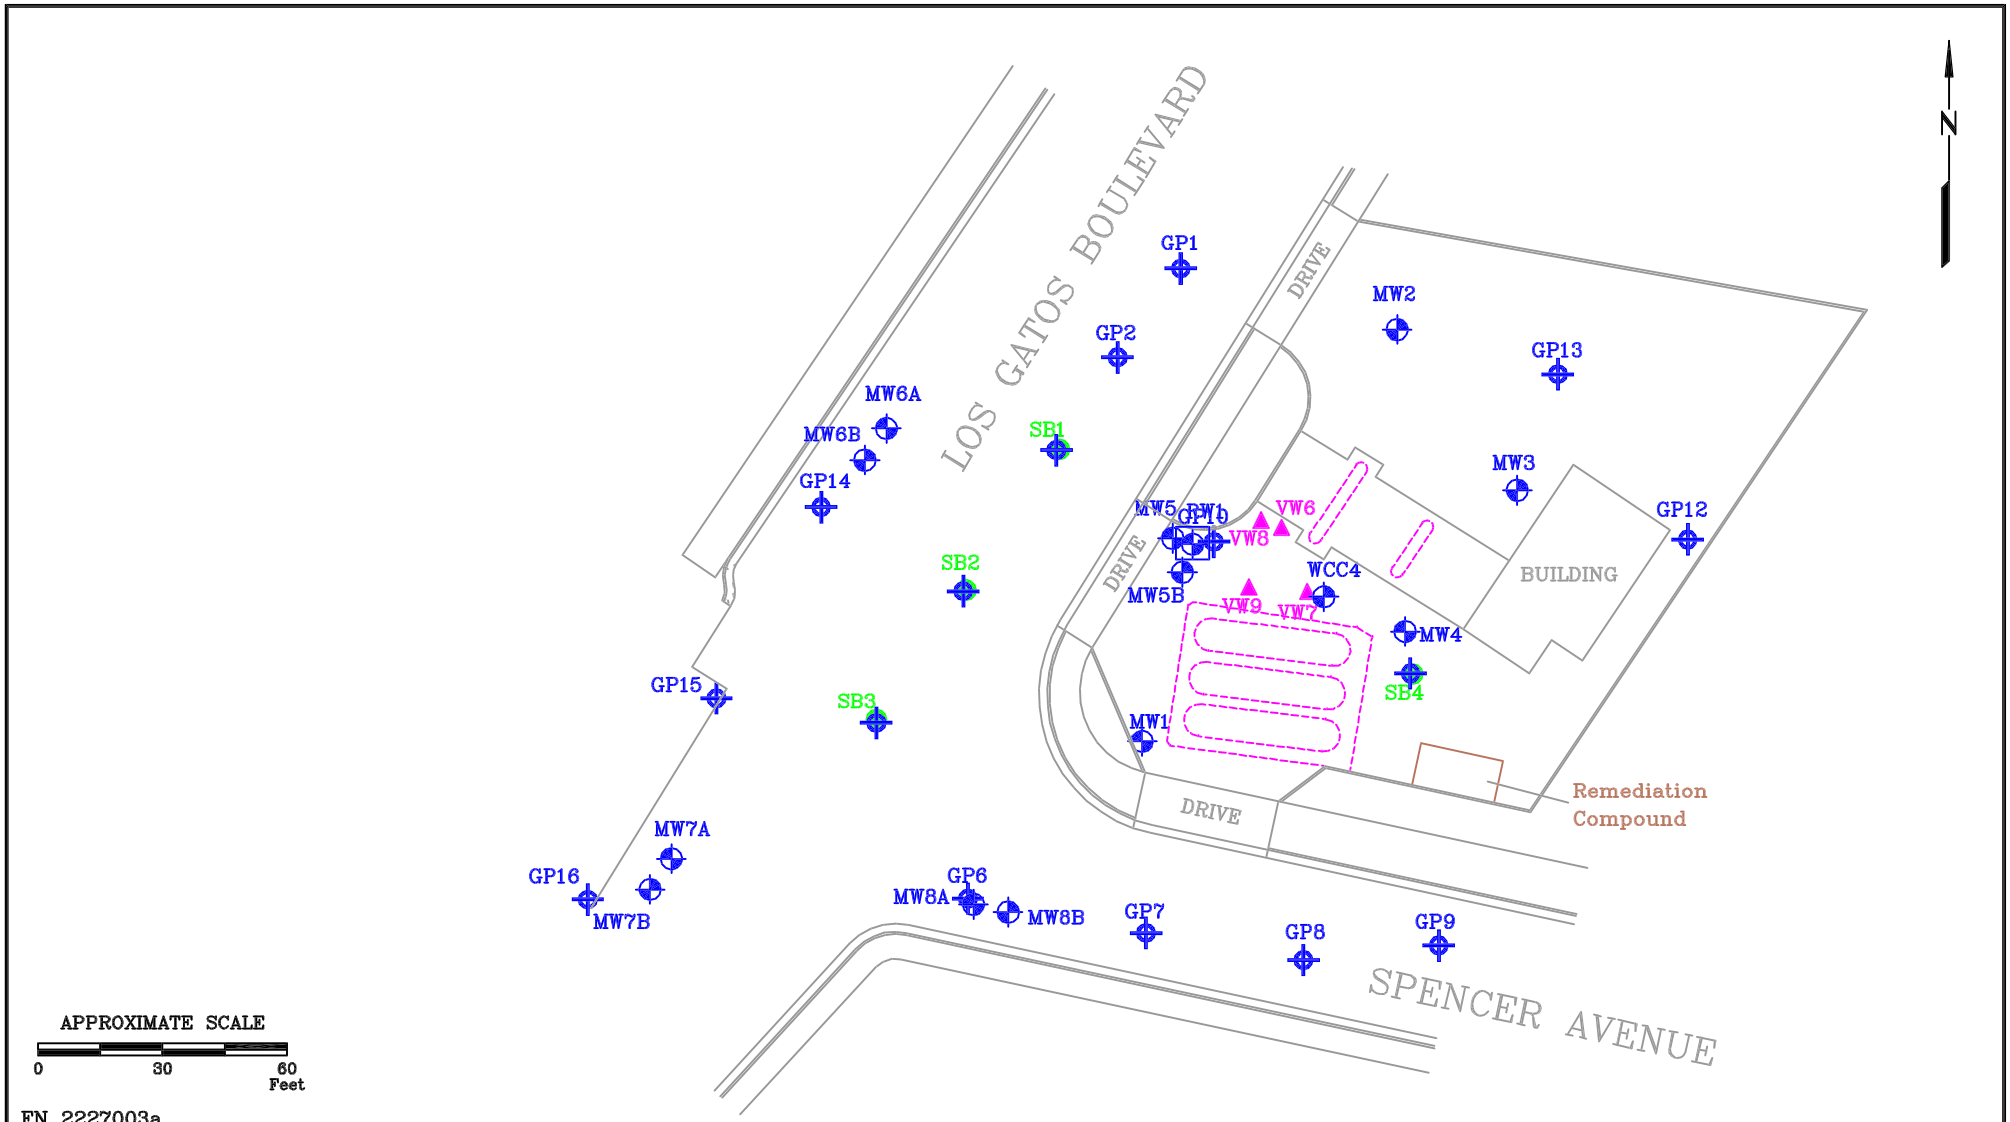

ENVIRONMENTAL RESOLUTIONS, INC.

GENERALIZED SITE PLAN

FORMER
EXXON SERVICE STATION 7-6332
16500 Los Gatos Boulevard
Los Gatos, California

EXPLANATION

MW8B Groundwater Monitoring Well
WCC4 Deep Groundwater Monitoring Well
RW1 Groundwater Recovery Well
VW7 Soil Vapor Extraction Well
GP16 Geoprobe Borings
SB4 Soil Boring

PROJECT NO. 2227

PLATE 2

January 8, 2002