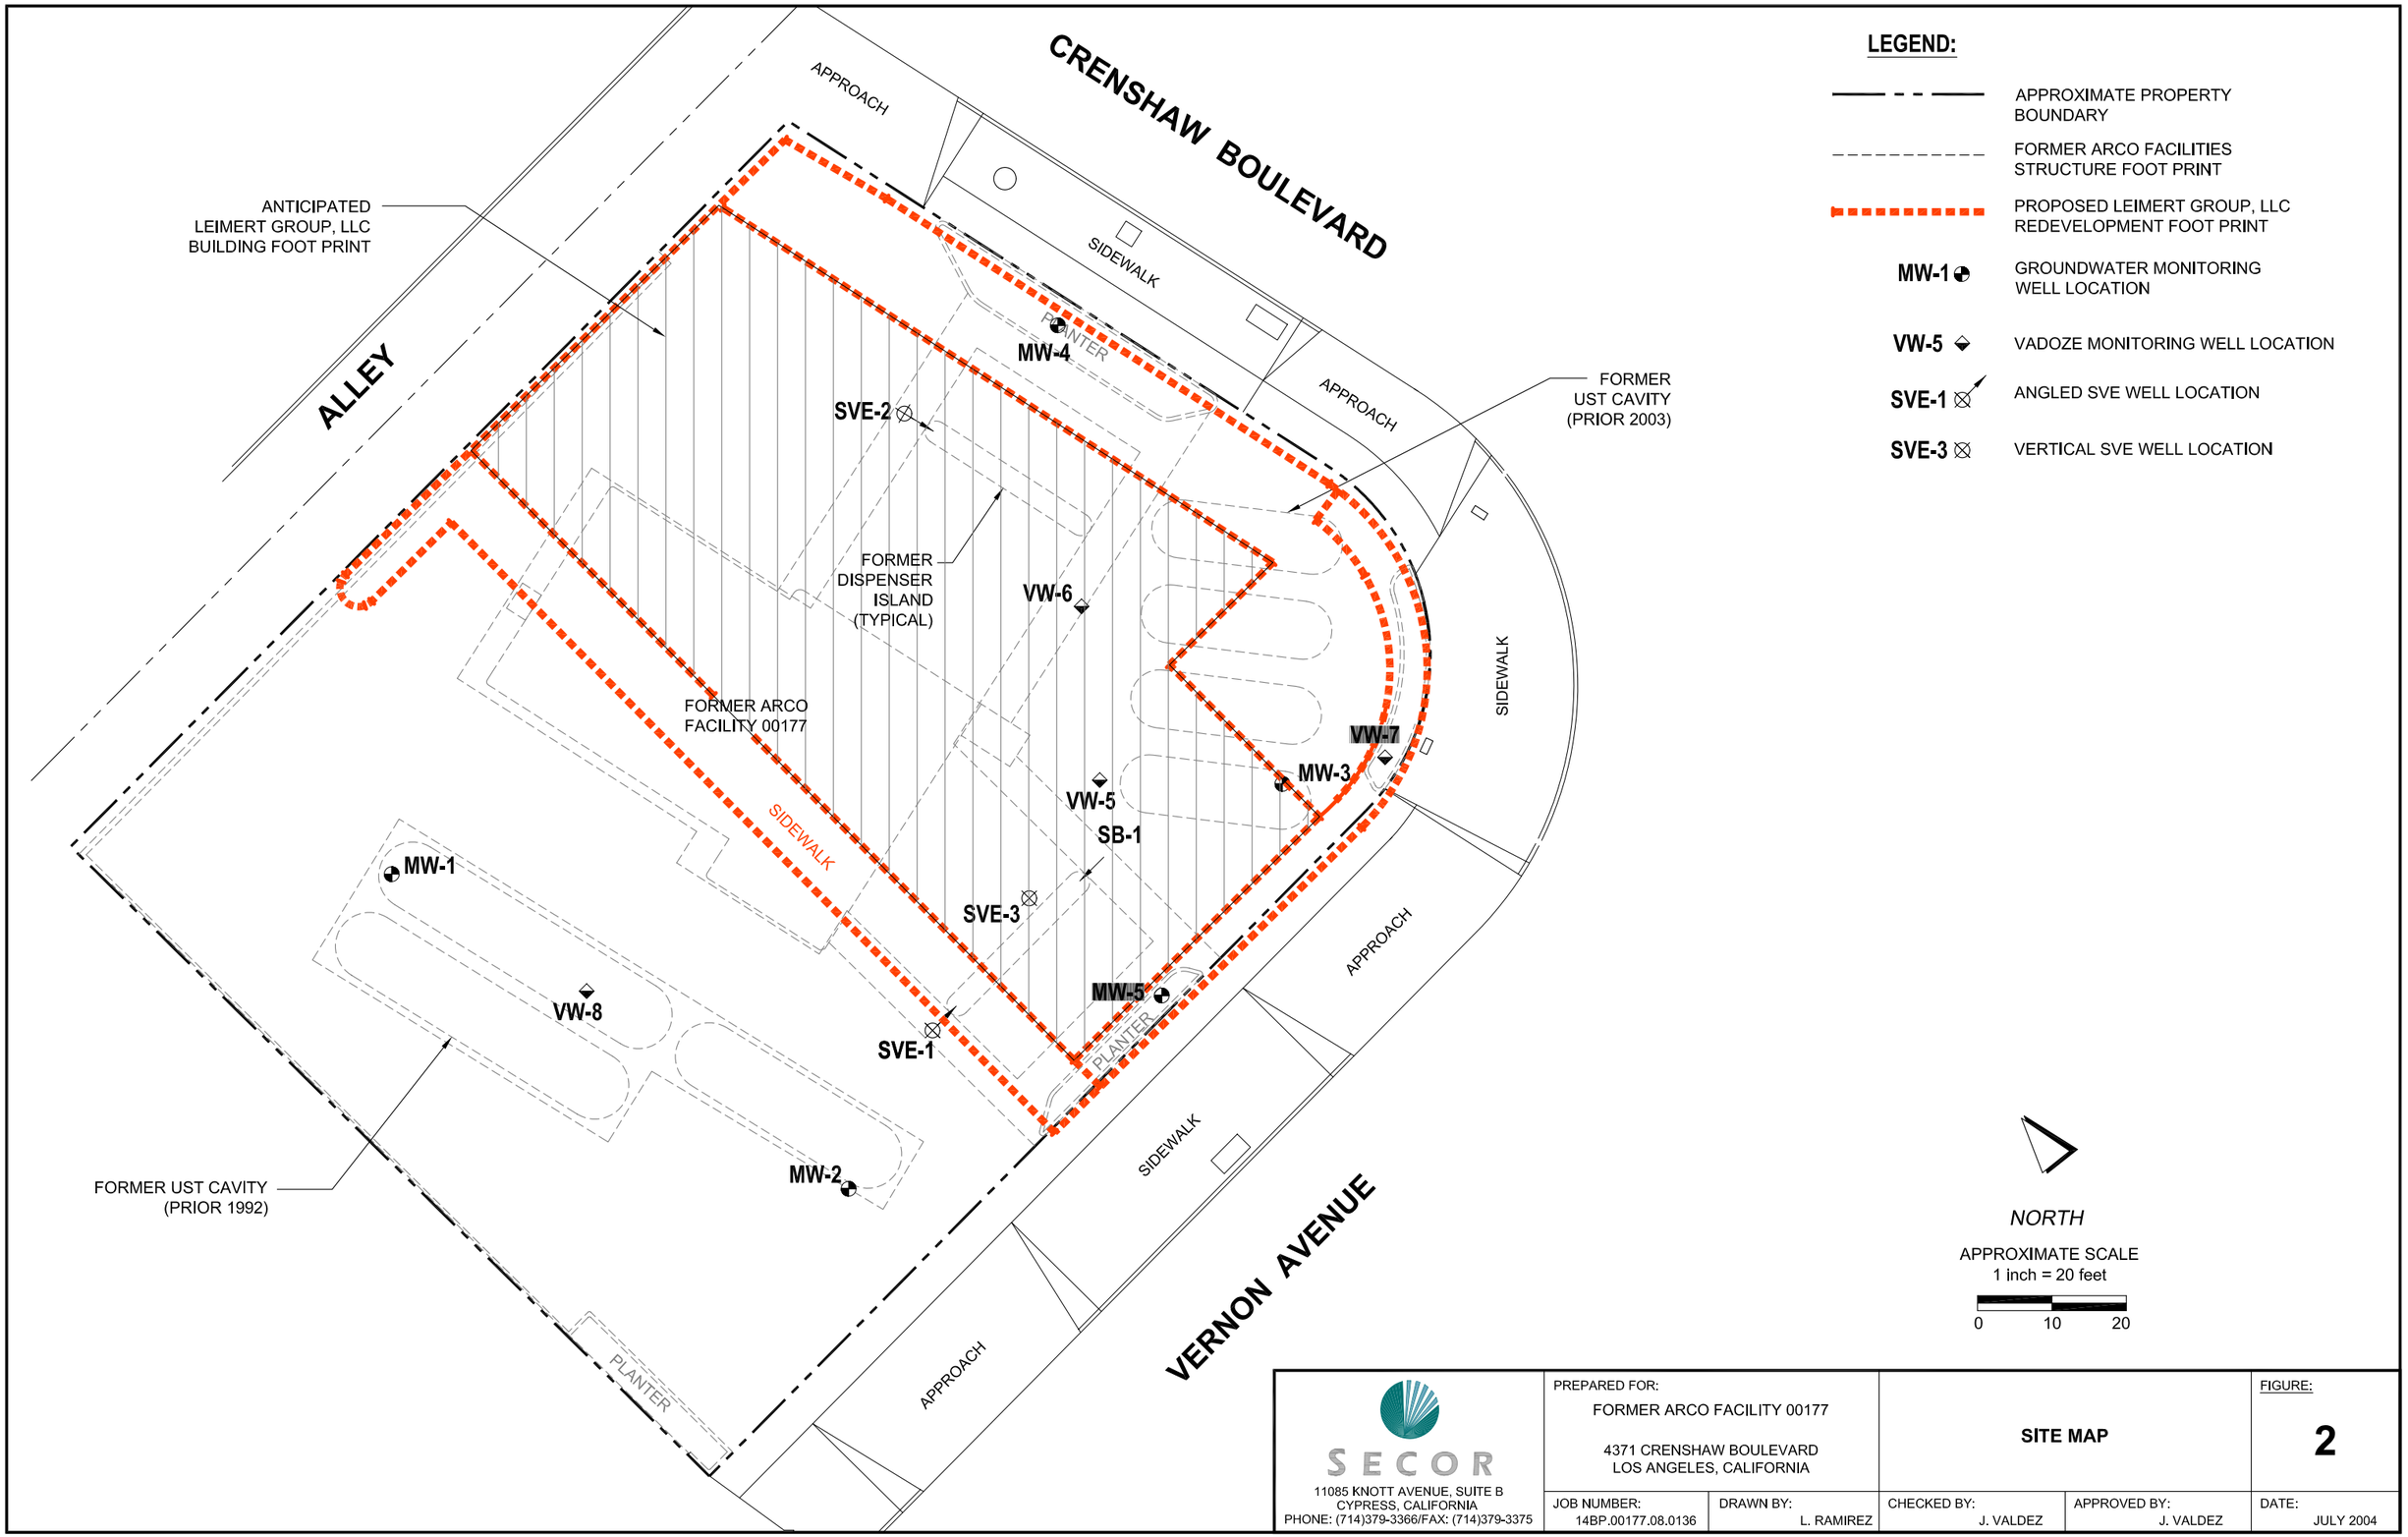

SECOR
11085 KNOTT AVENUE, SUITE B
CYPRESS, CALIFORNIA
PHONE: (714)379-3366/FAX: (714)379-3375

PREPARED FOR:
FORMER ARCO FACILITY 00177
4371 CRENSHAW BOULEVARD
LOS ANGELES, CALIFORNIA

SITE MAP

FIGURE: **2**

JOB NUMBER:	DRAWN BY:	CHECKED BY:	APPROVED BY:	DATE:
14BP.00177.08.0136	L. RAMIREZ	J. VALDEZ	J. VALDEZ	JULY 2004

X:\ACTIVE\ARCO\00177\A177_3Q04.DWG MODIFIED BY LRAMIREZ AT AUG 09, 2004 - 8:29

A177_08_136.DWG