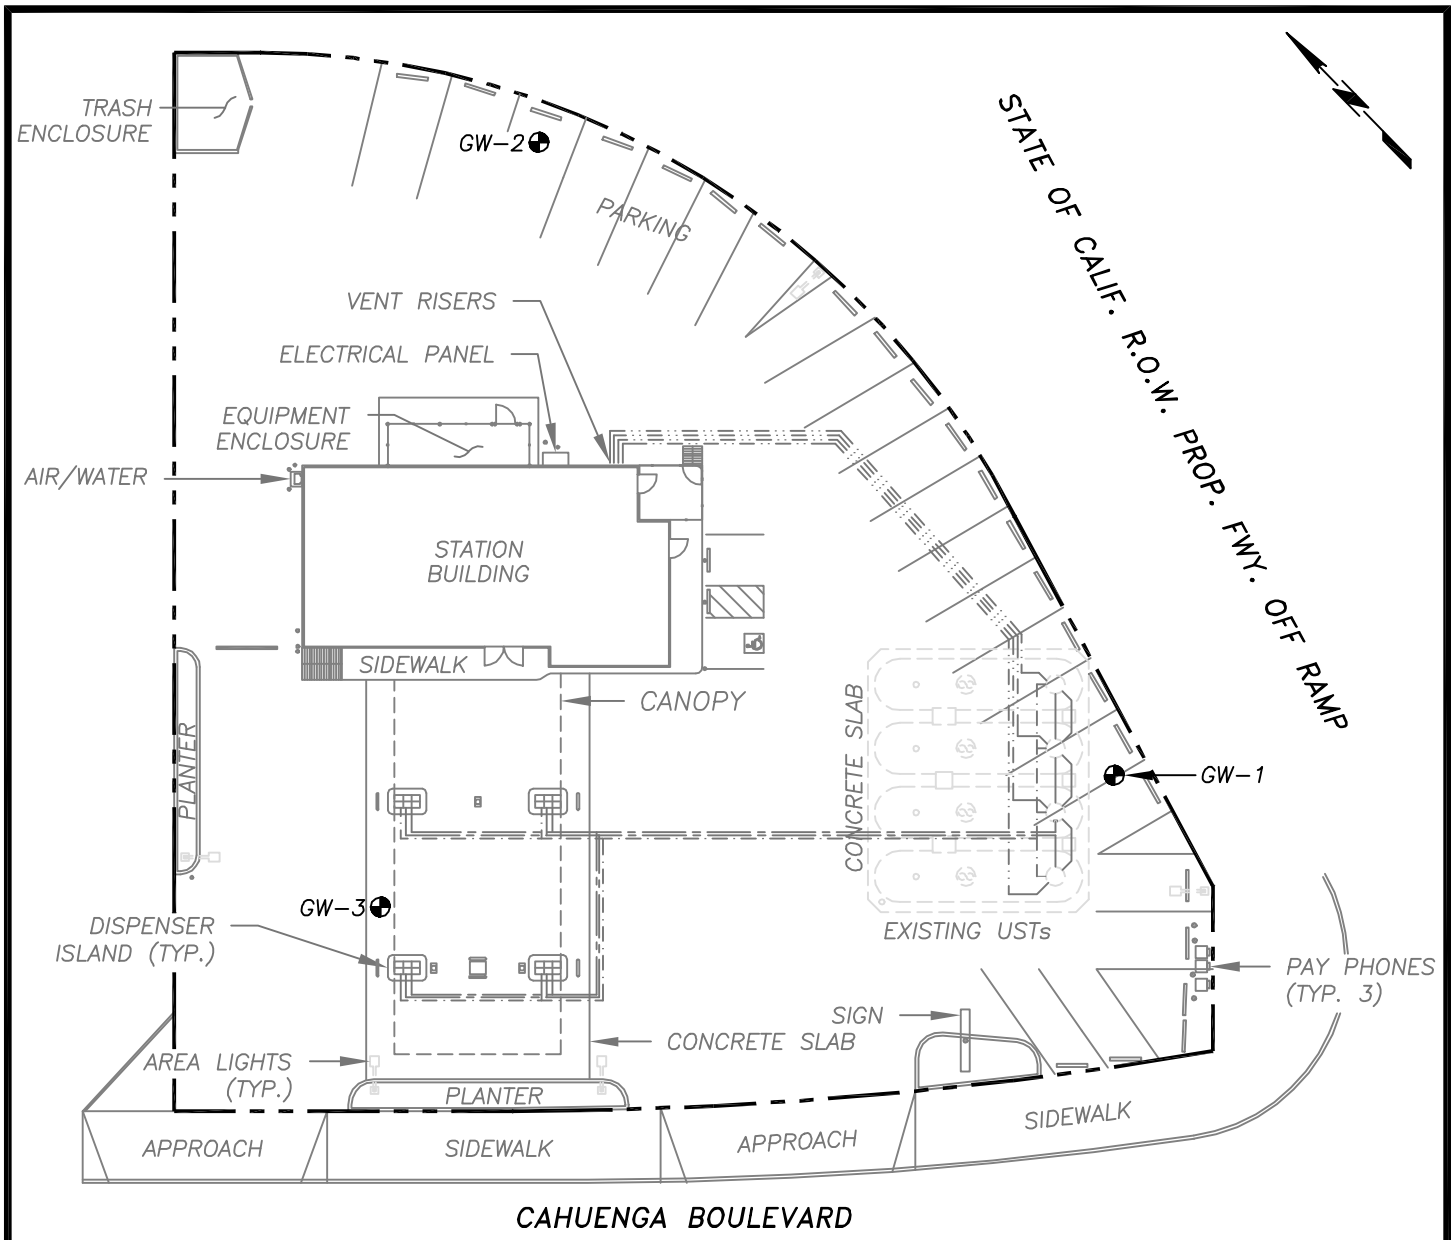

LEGEND

- SITE PROPERTY LINE
- EXISTING 3" OVER 2" F.G. DOUBLE WALL PRODUCT PIPING LOCATIONS
- EXISTING 3" F.G. SINGLE WALL VAPOR RECOVERY PIPING LOCATIONS
- EXISTING VENT PIPING LOCATIONS
- GW-1 GROUNDWATER MONITORING WELL LOCATIONS

NOTES:

1. SOURCE OF MAP: F.F. AND ASSOCIATES, DATED OCTOBER 2, 2000. SITE FEATURES AND LOCATIONS ARE APPROXIMATE.

0 30 60

APPROXIMATE SCALE IN FEET

SECOR
International Incorporated

SITE MAP

CLIENT NAME:	PROJECT NUMBER:	DRAWING DATE:	REVISION NO.:
ATLANTIC RICHFIELD COMPANY STATION NO. 6143	37BP.06143.00	2/20/03	
SITE ADDRESS:	**DRAFTED BY:**	**CAD FILE:**	**FIGURE:**
3704 CAHUENGA BOULEVARD NORTH HOLLYWOOD, CALIFORNIA	RAR	6143-ASM	1