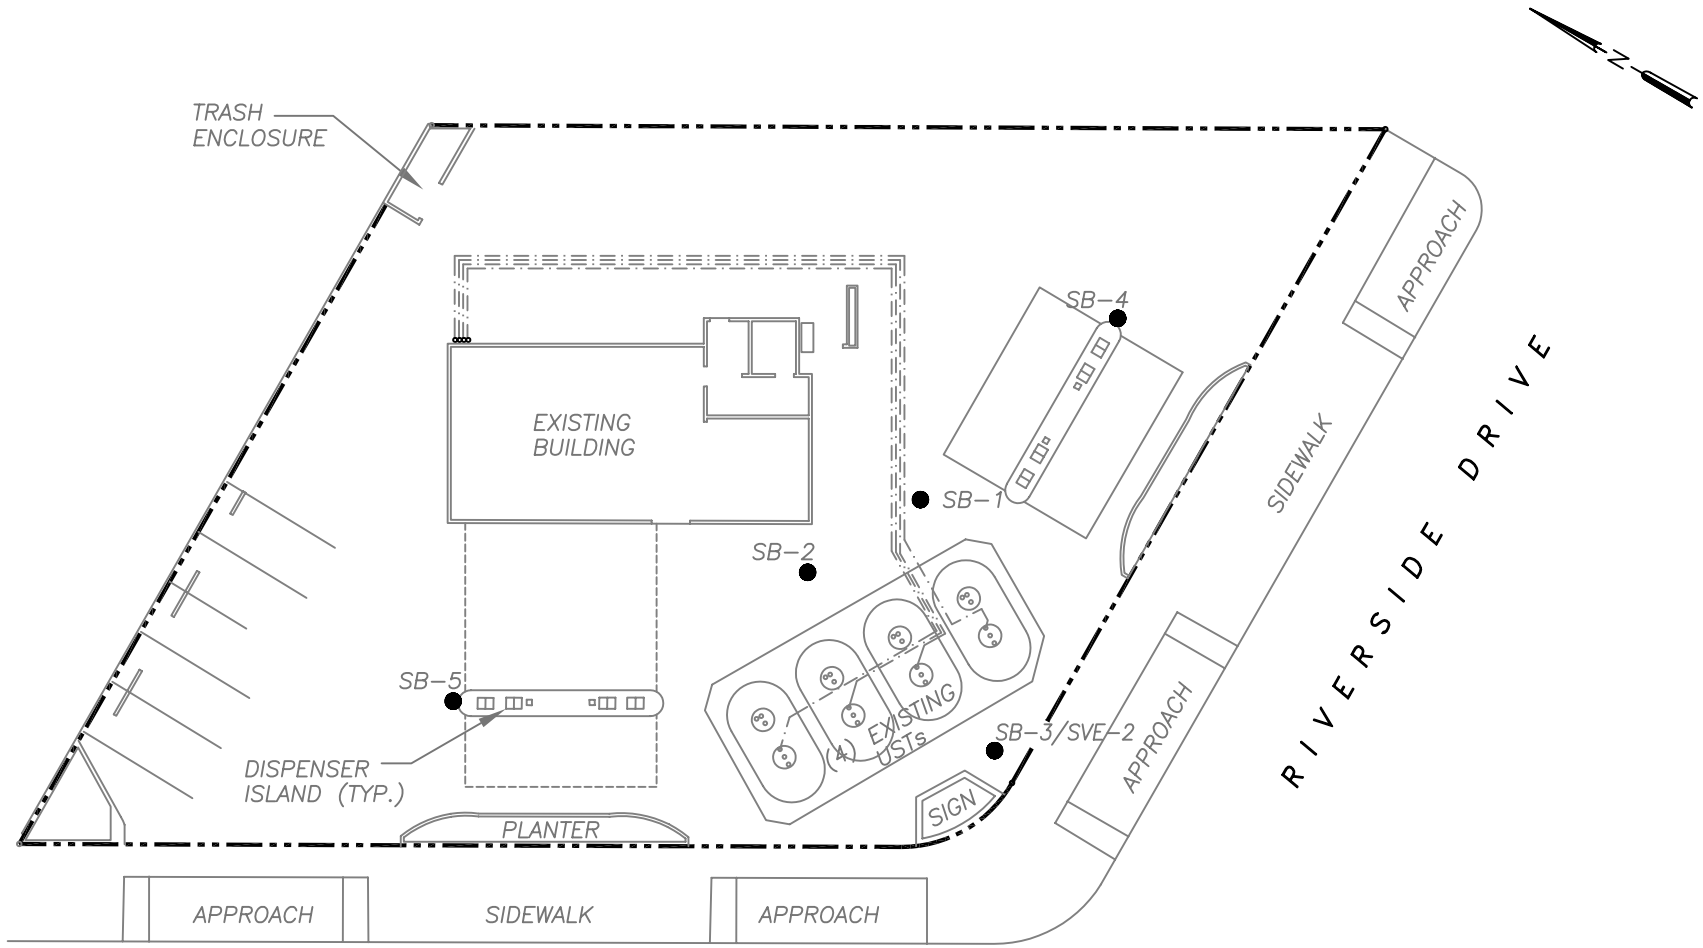

LEGEND

- SITE PROPERTY LINE
- PRODUCT PIPING
- VENT PIPING
- SB-5 ● SOIL BORING LOCATION

NOTES:

1. NOT A SURVEYED MAP, SITE FEATURES ARE APPROXIMATE.

0 30 60

APPROXIMATE SCALE (FEET)

SECOR 290 CONEJO RIDGE AVENUE THOUSAND OAKS, CALIFORNIA (805) 230-1266/230-1277 (FAX)	PREPARED FOR: ATLANTIC RICHFIELD COMPANY STATATION NO. 1940 4506 LANKERSHIM BOULEVARD NORTH HOLLYWOOD, CALIFORNIA		**SITE MAP**		FIGURE: **1**
	JOB NUMBER: 37BP.01940.01.0448	DRAWN BY: RAR/RLE	CHECKED BY: B. CAMERON	APPROVED BY: B. AUCHARD	DATE: 10/28/03