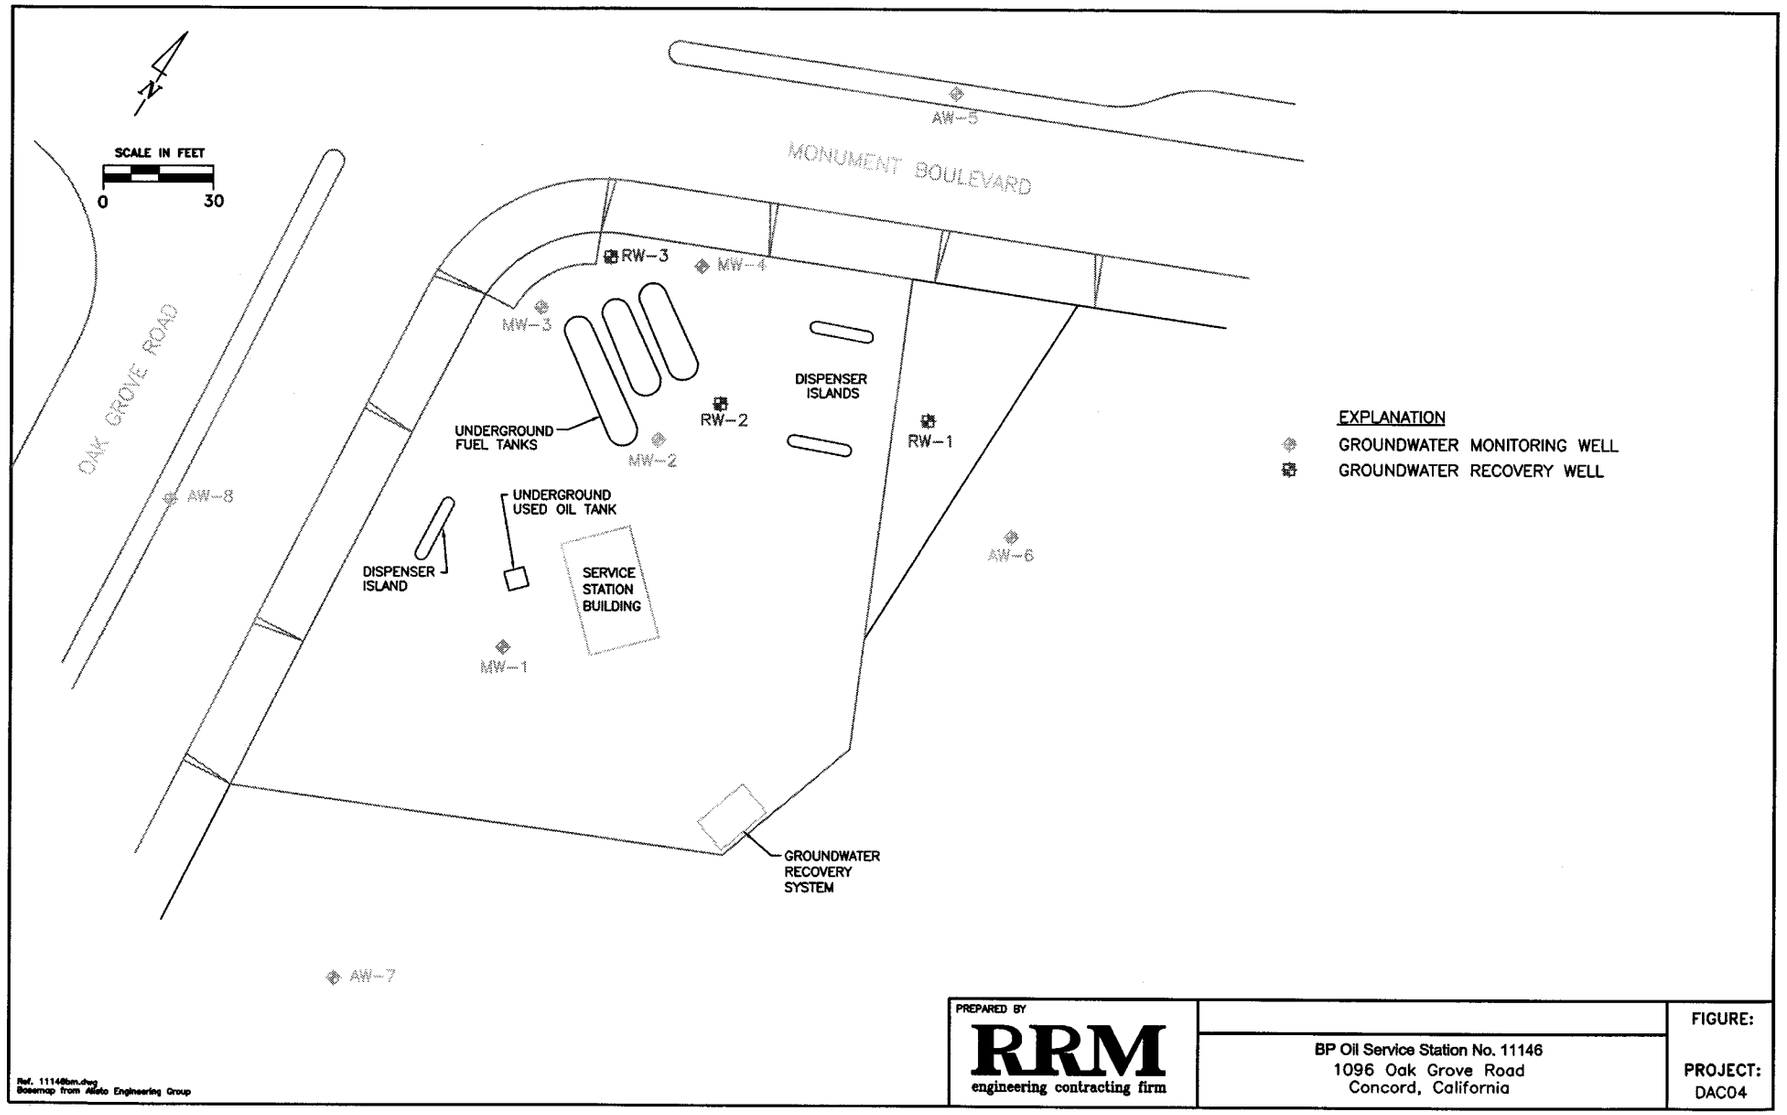

Ref. 11146bm.dwg
Basemap from Alisto Engineering Group

PREPARED BY
RRM
engineering contracting firm

BP Oil Service Station No. 11146
1096 Oak Grove Road
Concord, California

FIGURE:

PROJECT:
DAC04